MANISH PAKUR

PORTFOLIO

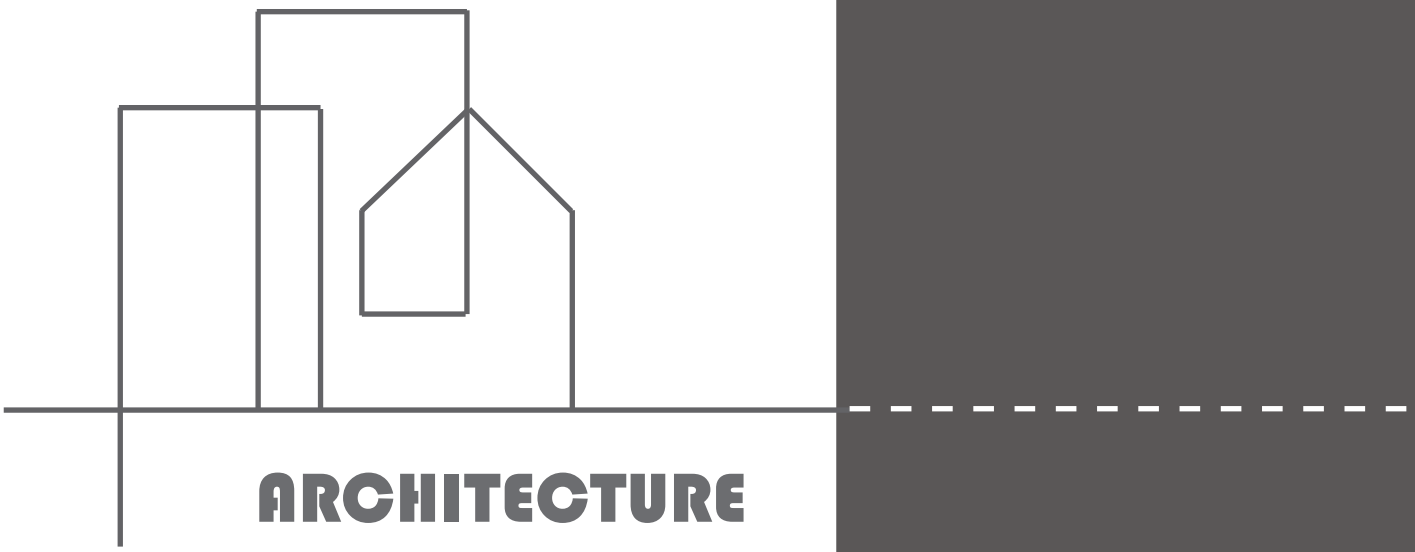

ARCHITECTURE

CONVENTION CENTER MUSEUM PROJECT ARCHITECT'S STUDIO ARCHVIZ MODELS & SKETCH THESIS INTERN FREELANCE

MBC

MANISH PAKUR

PULCHOWK ENGINNERING COLLEGE
CONTACT NO: 9843516451
EMAIL: PAKURMANISH@GMAIL.COM

linkedin.com/in/manish-pakur-0824b4217

https://www.youtube.com/@pakurmanish

SOFTWARE SKILLS

- REVIT
- AUTOCAD
- PHOTOSHOP
- SKETCHUP
- TWINMOTION
- INDESIGN
- MS OFFICE

CONVENTION CENTER

SITE - SALLAGHARI, BHAKTAPUR

CONCEPT - FLOW OF KNOT

MASTER PLAN

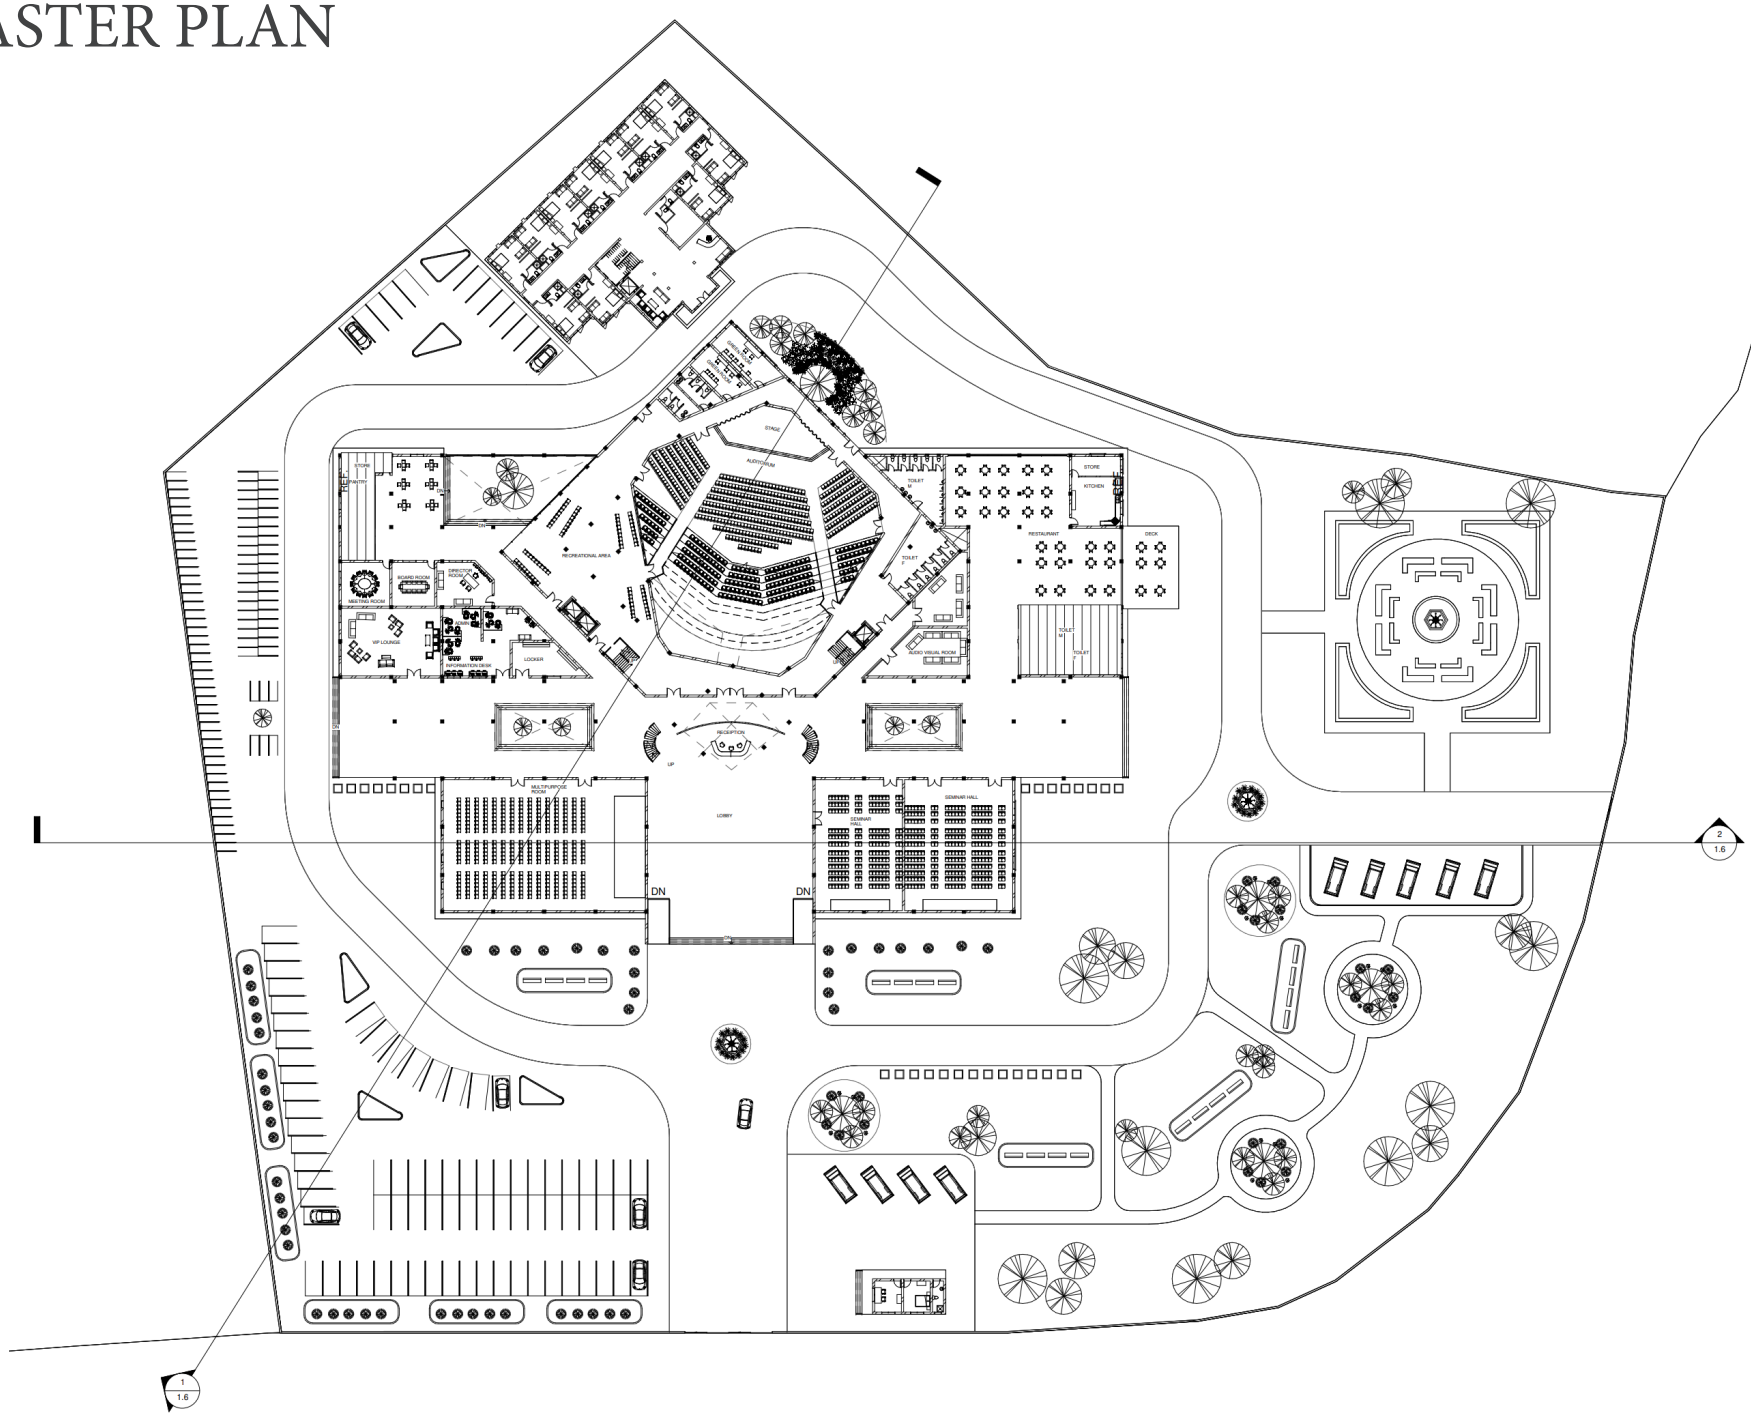
STAGE
AUDITORIUM
RECREATIONAL AREA
STORE
PANTRY
BOARD ROOM
DIRECTOR ROOM
MEETING ROOM
VIP LOUNGE
LOCKER
INFORMATION DESK
TOILET F
TOILET M
AUDIO VISUAL ROOM
RESTAURANT
DECK
STORE
KITCHEN
TOILET M
TOILET F
RECEPTION
UP
MULTIPURPOSE HALL
LOBBY
SEMINAR HALL
SEMINAR HALL
DN
DN
2
1.6
1
1.6

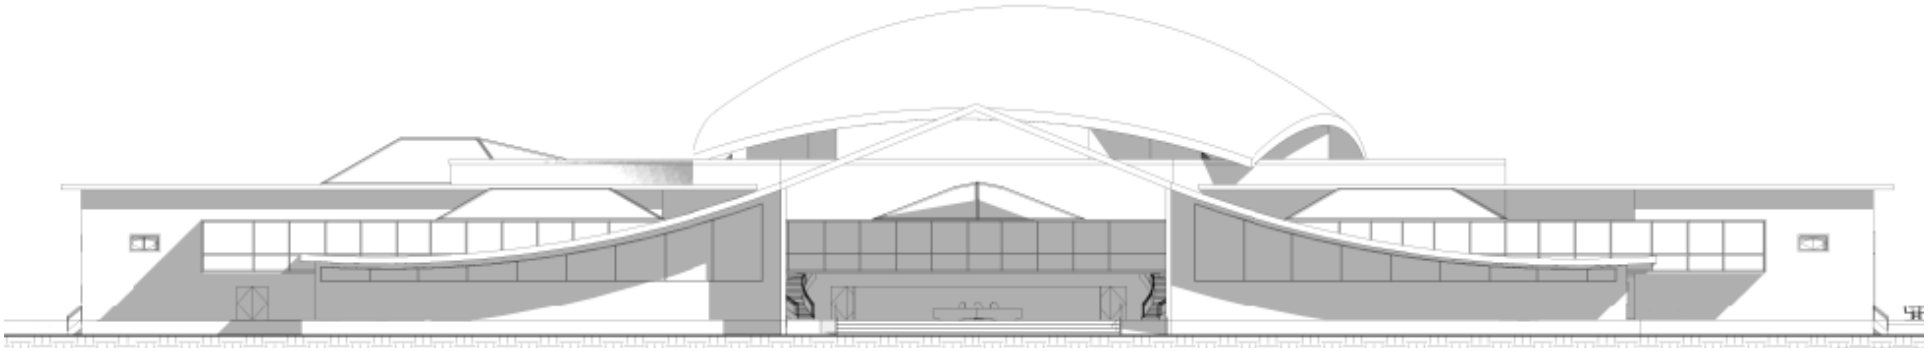

MUSEUM PROJECT

SITE - MANOHARA, BHAKTAPUR

ART MUSEUM

MANUPULATION OF RECTANGULAR GRID

SIX RECTANGULE -

- TRANSLATION
- TRANSFORMATION
- ELONGATION
- SCALE

REST SPACES

FALCHA
-REFLECT NEWARI TRADITIONAL REST PLACE
-SPOT TO VIEW LANDSCAPE

FUSION OF TIMELINE

FUSION OF
-MODERN TIMEPERIOD -TRADITIONAL TIMEPERIOD

DISPLAY WALL

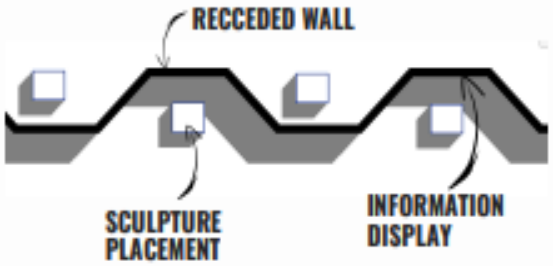

INSIDE EXHIBITION
-FOR SCULPTURE

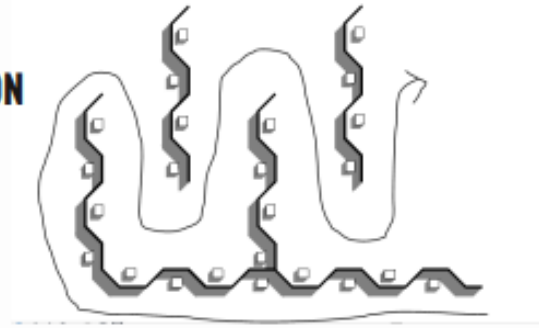

SPACE RADIATING
FROM CENTRAL COURTYARD

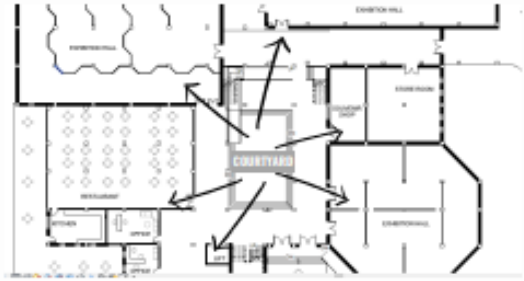

INSIDE EXHIBITION
-FOR ART GALLERY

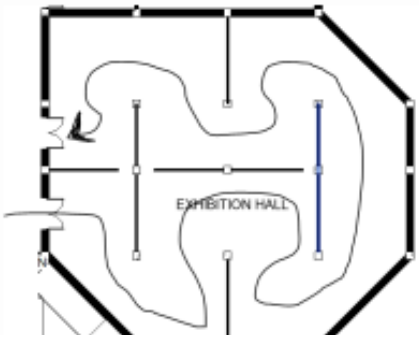

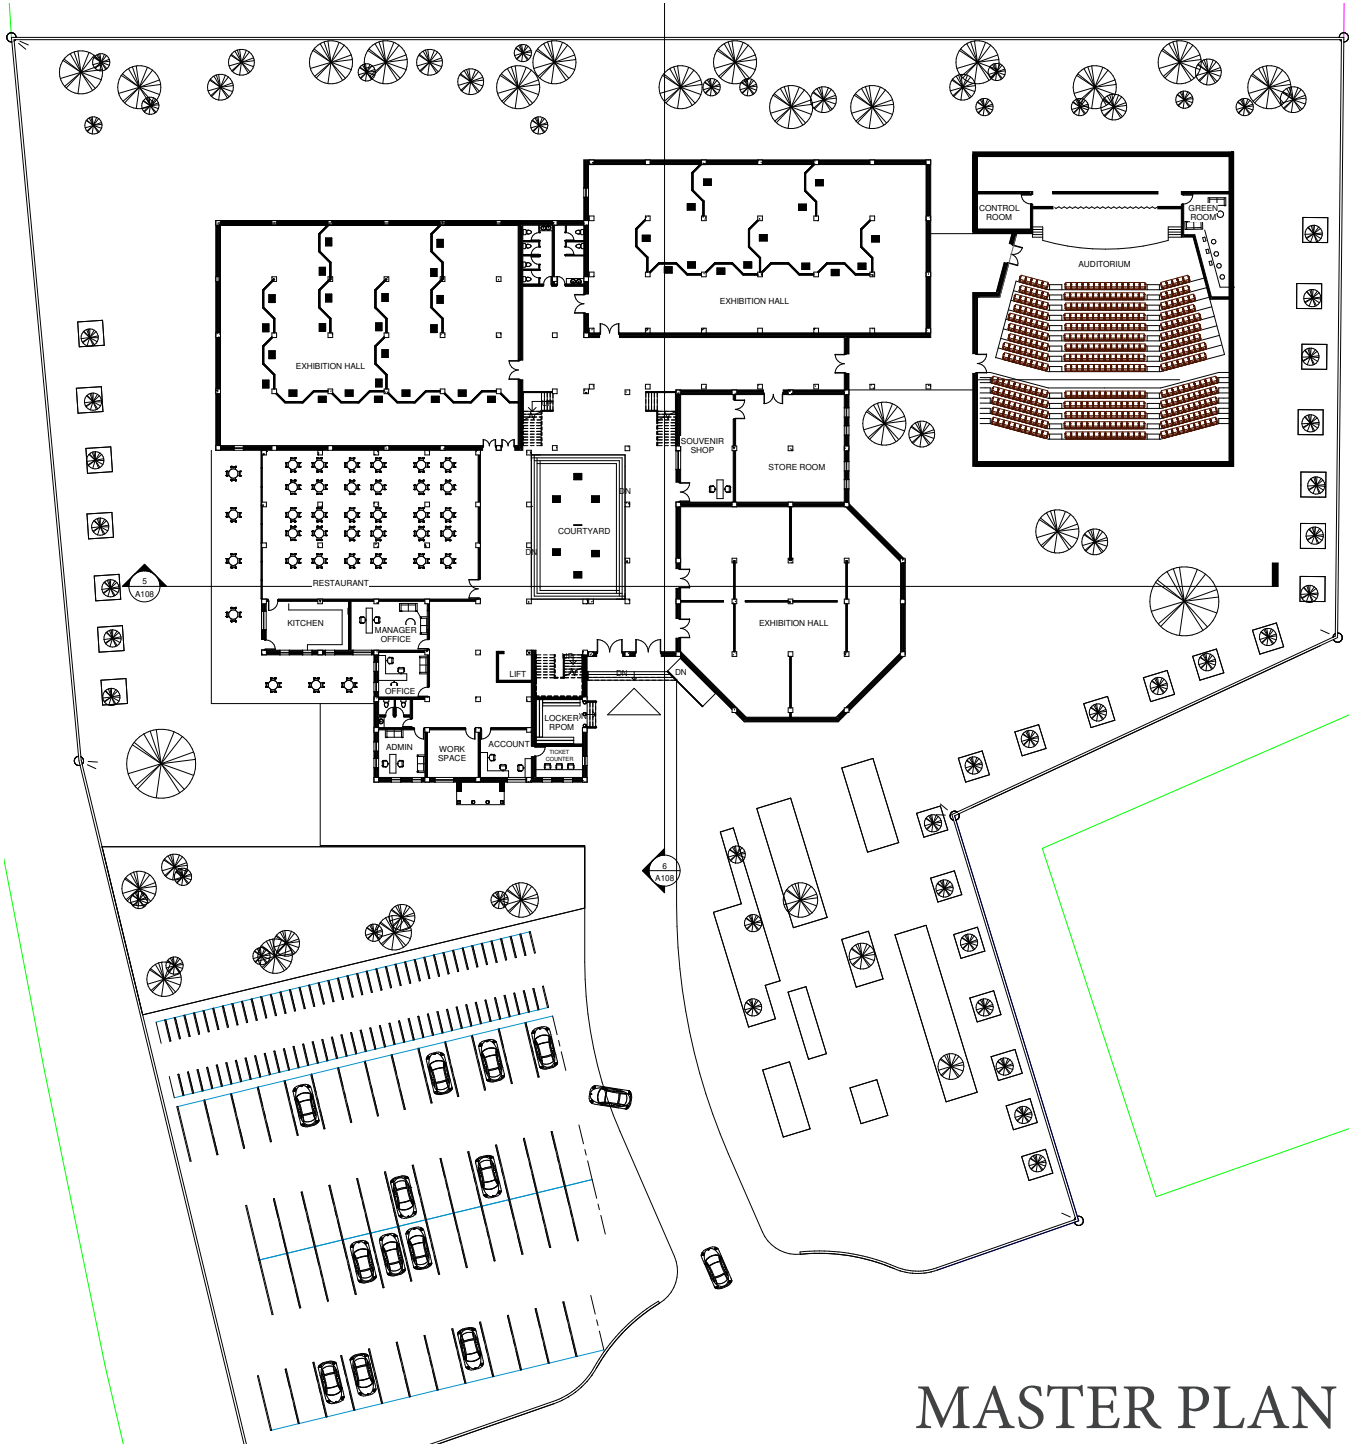
EXHIBITION HALL
EXHIBITION HALL
CONTROL ROOM
GREEN ROOM
AUDITORIUM
SOUVENIR SHOP
STORE ROOM
COURTYARD
RESTAURANT
KITCHEN
MANAGER OFFICE
OFFICE
LIFT
LOCKER RPOM
ADMIN
WORK SPACE
ACCOUNT
TICKET COUNTER
EXHIBITION HALL
DN
5
A108
6
A108

MASTER PLAN

MODERN
TREATMENT

PARIS

TRADITIONAL
TREATMENT
MUSEUM

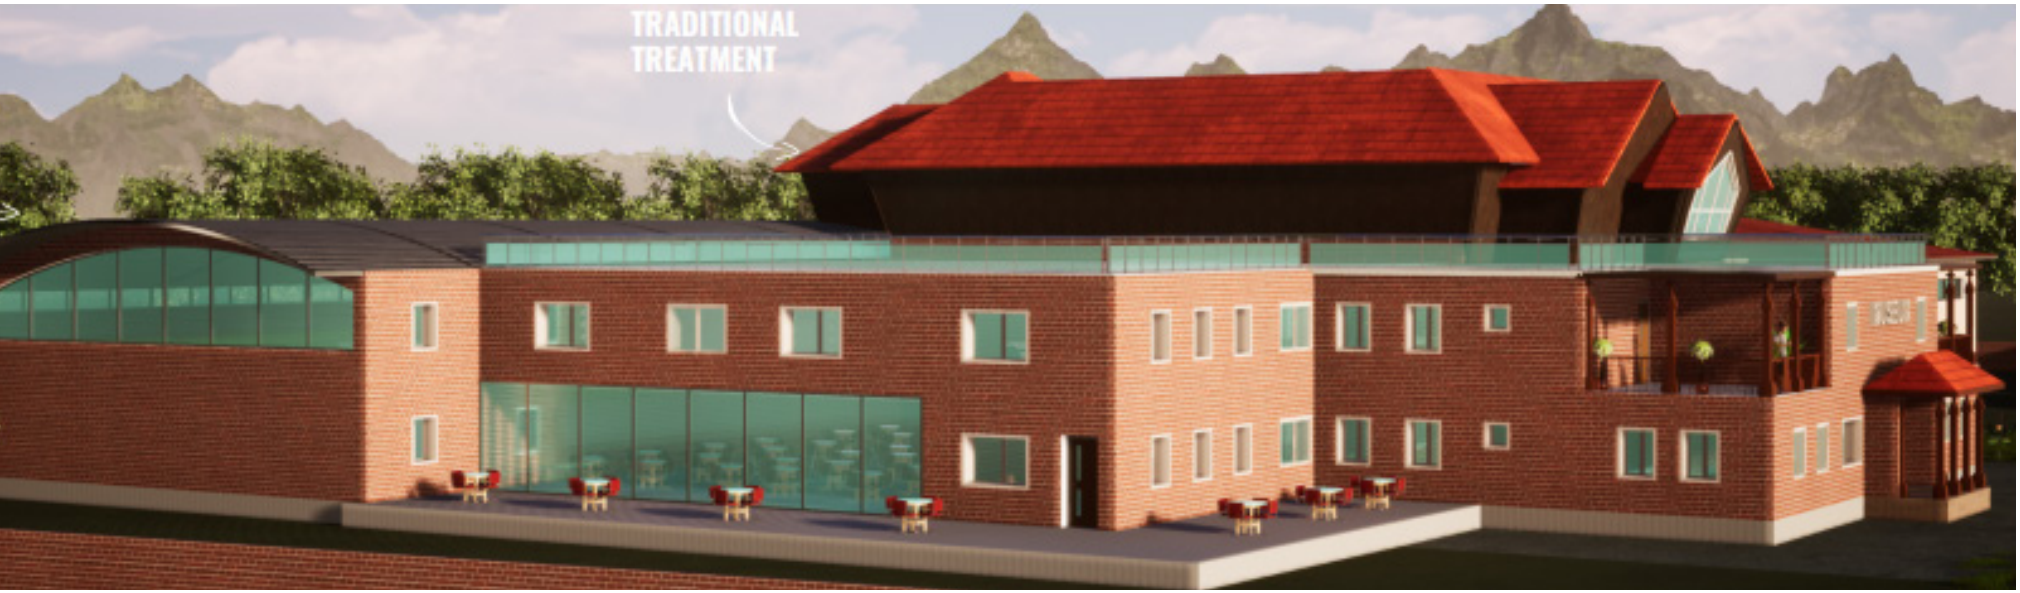
TRADITIONAL
TREATMENT

ARCH STUDIO

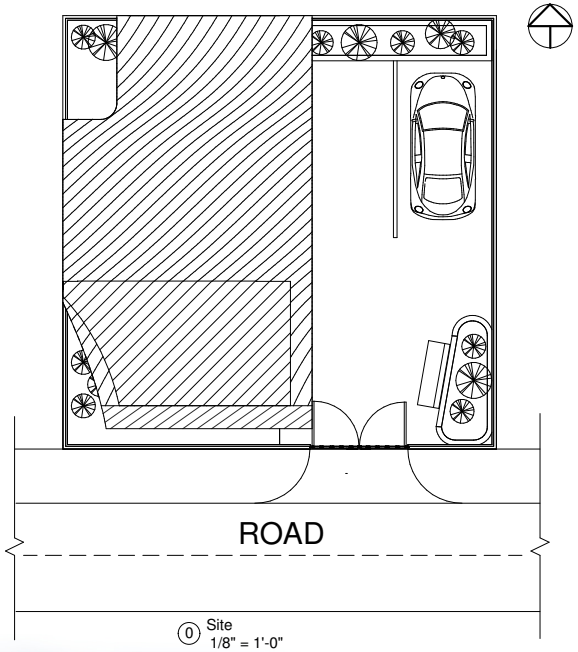

0 Site
1/8" = 1'-0"

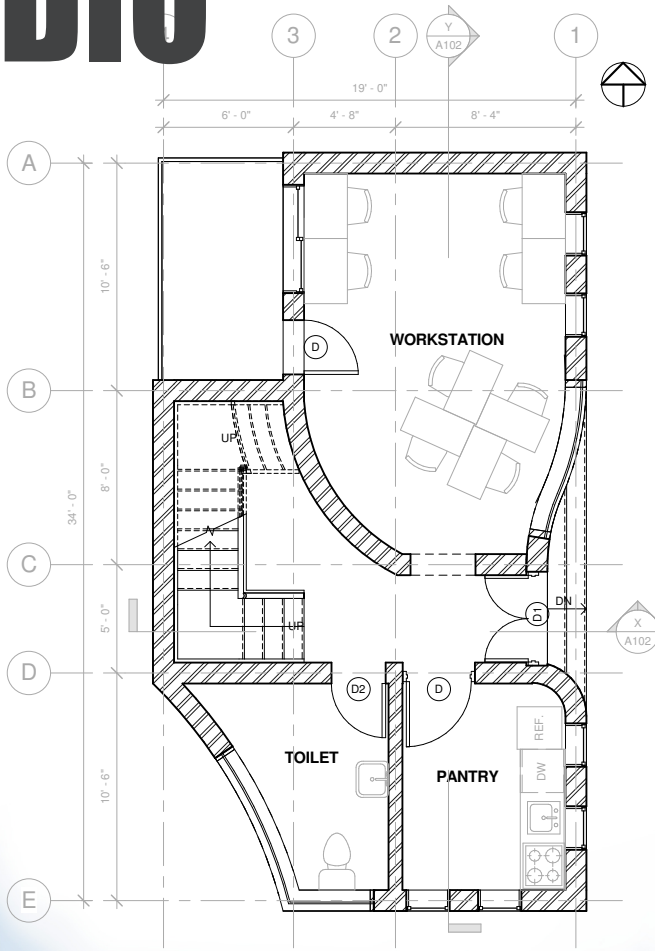

1 GROUND FLOOR PLAN
1/4" = 1'-0"

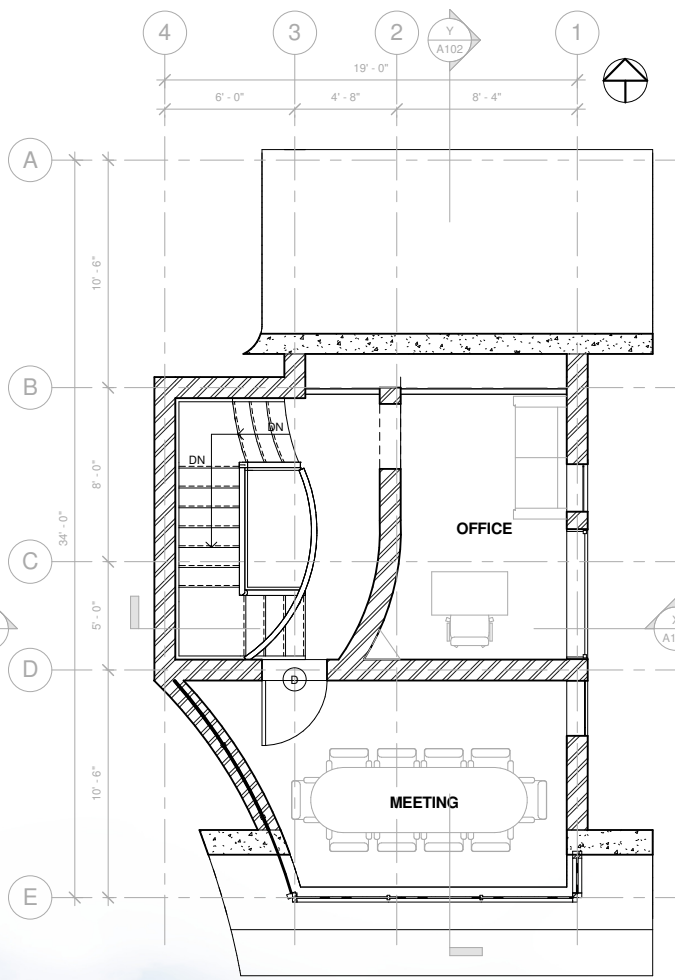

2 1st FLOOR PLAN
1/4" = 1'-0"

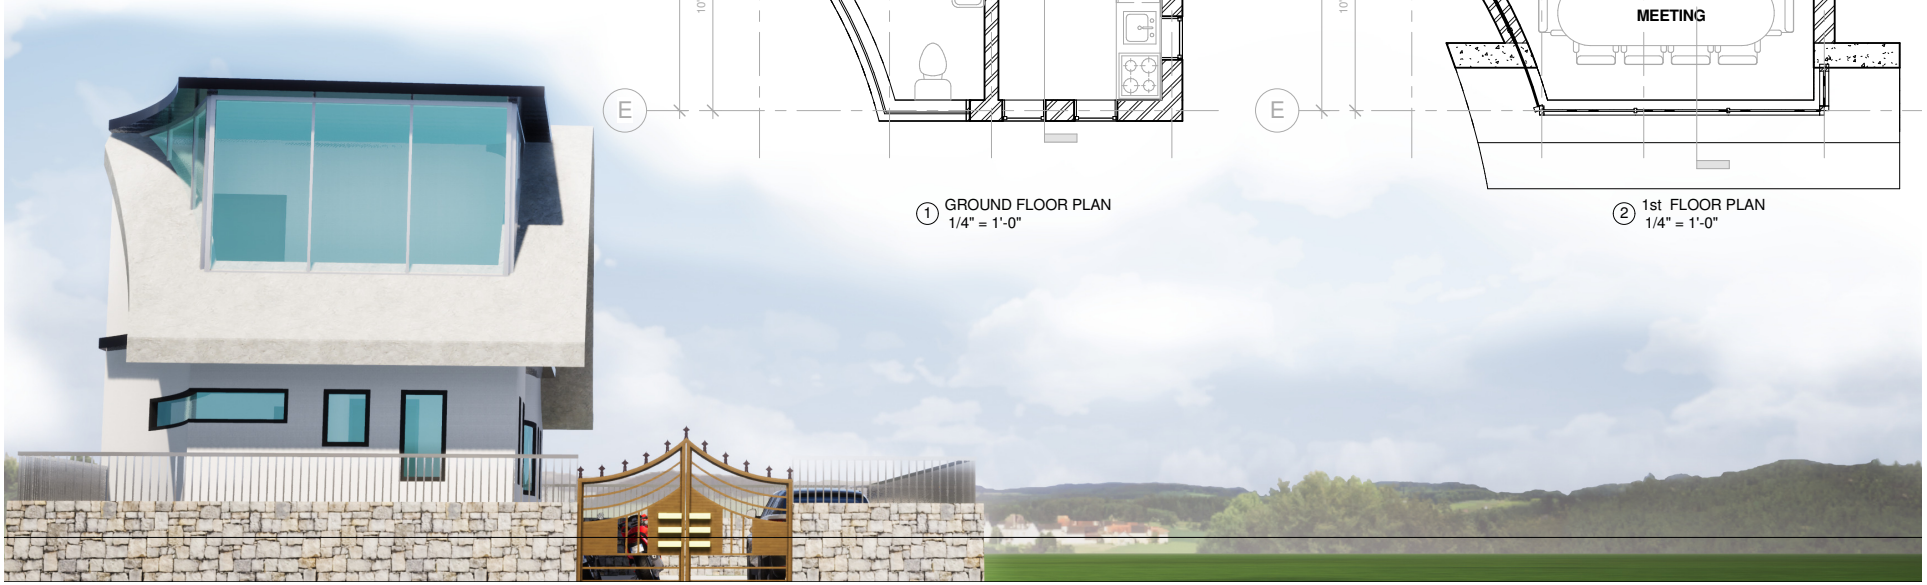

ARCHVIZ

COEL COMMERCIAL

ARCHVIZ

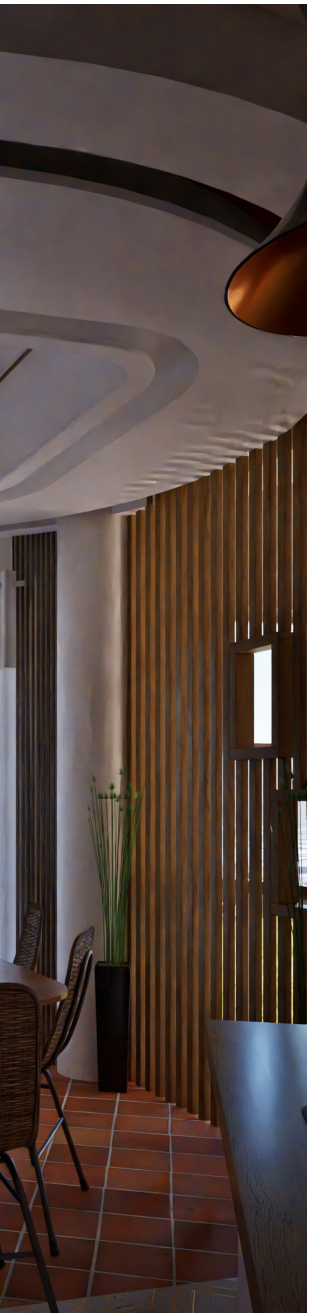

ARCHVIZ

RUGBY STUDIUM

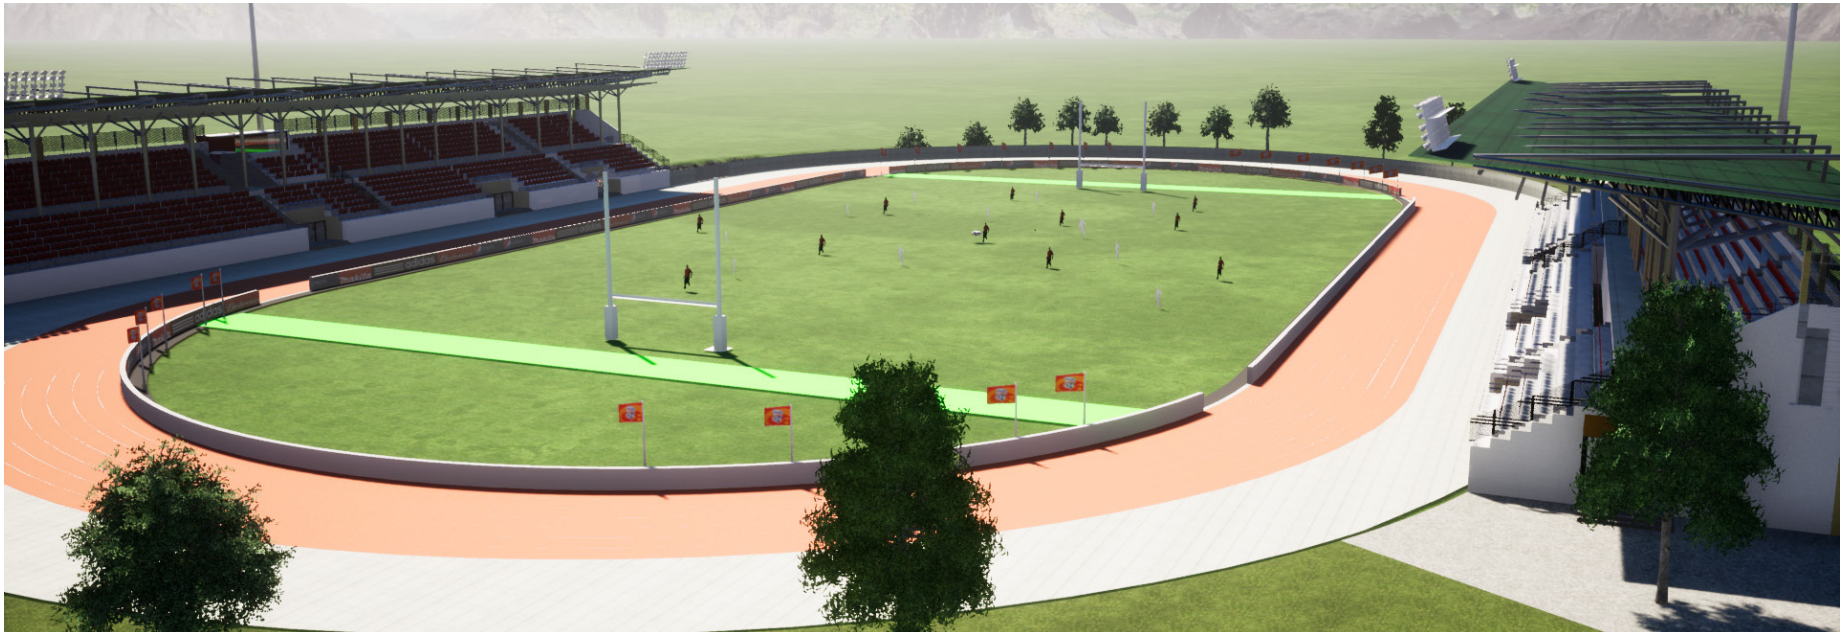

MODEL & SKETCH

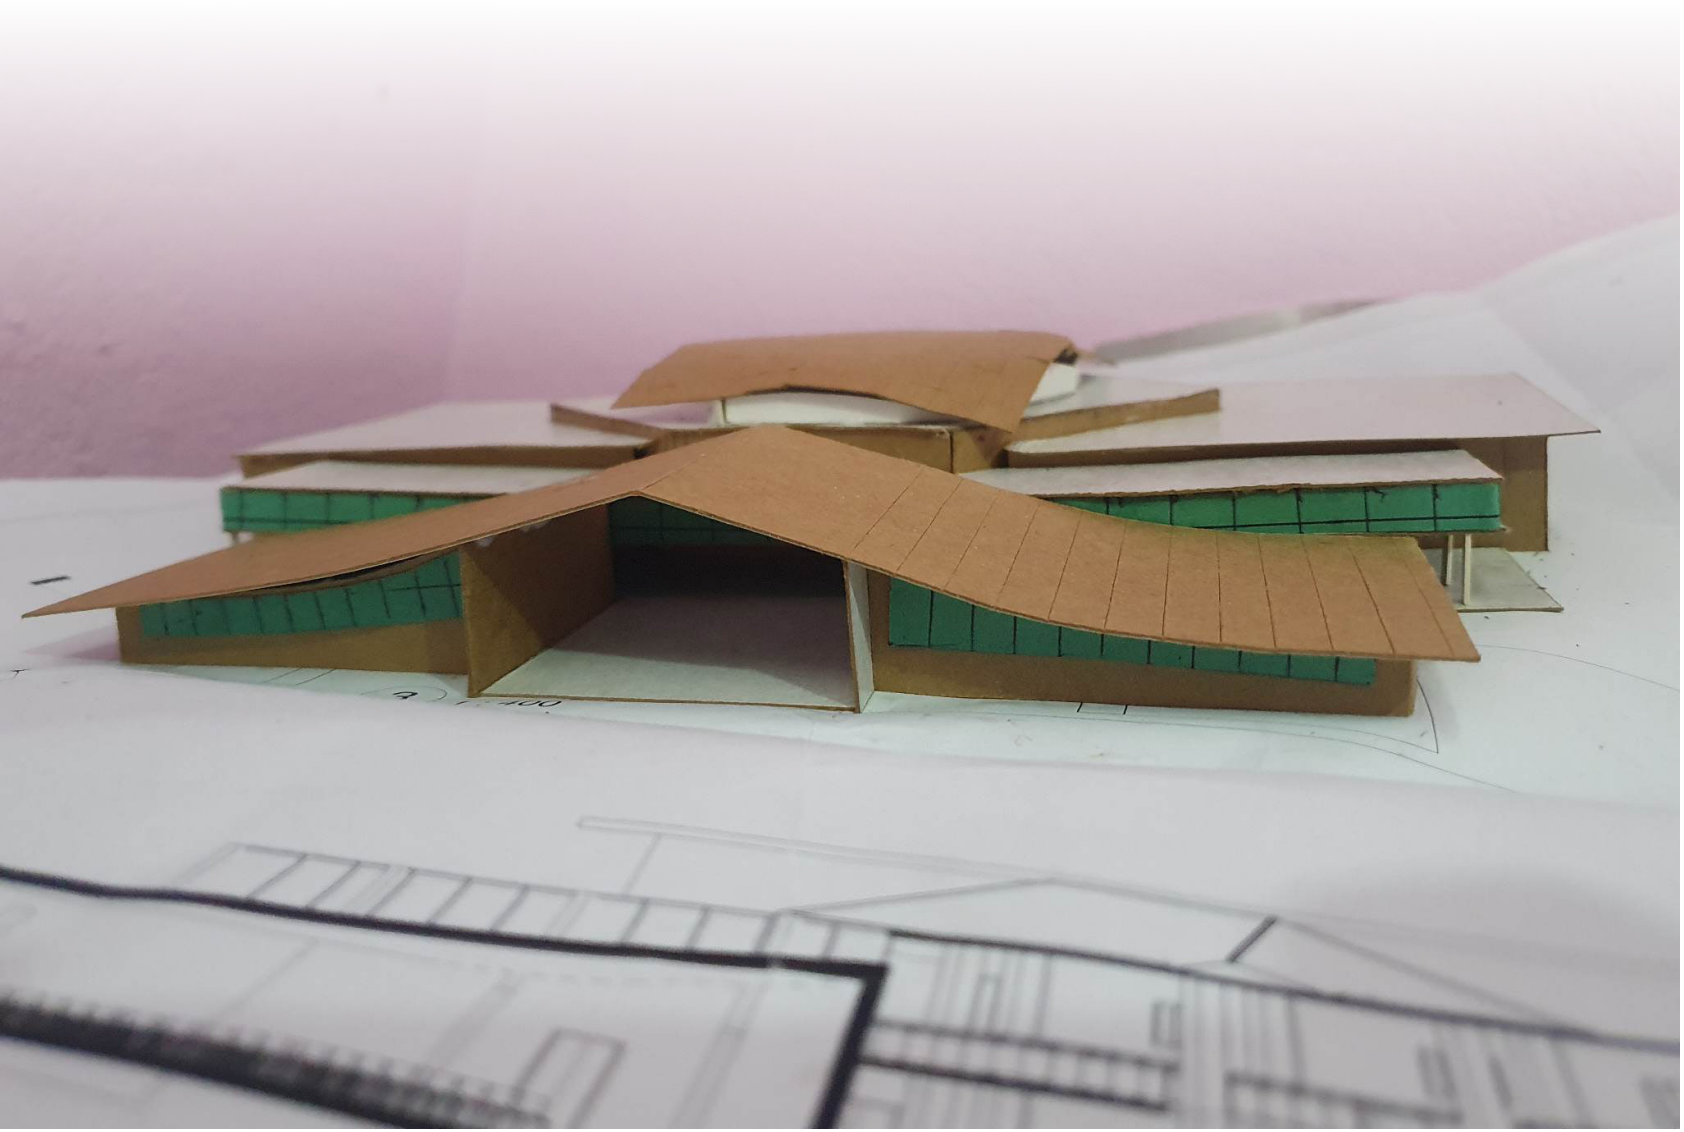

7/14/2021

THESIS

SPORTS VENUE

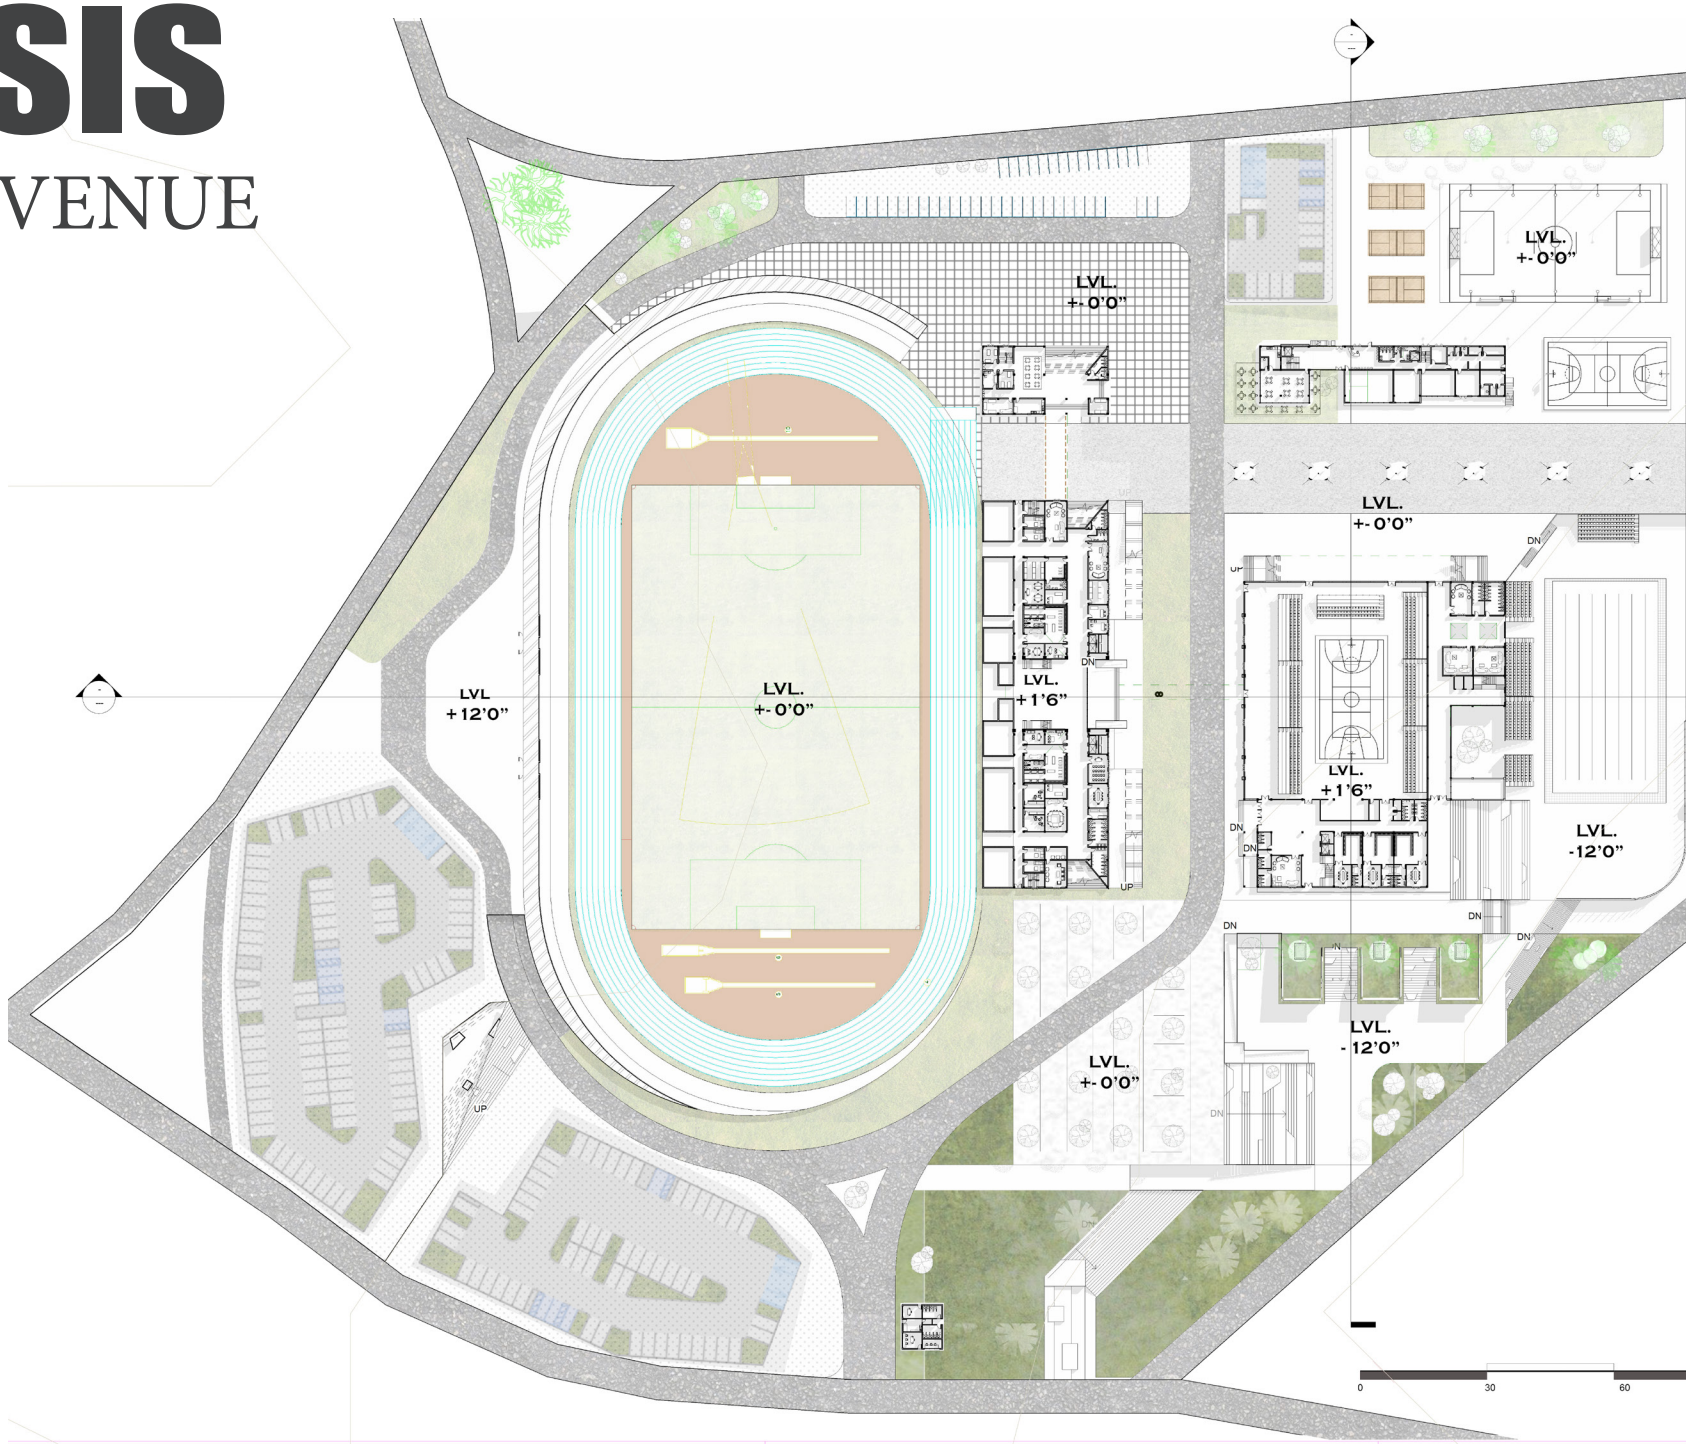

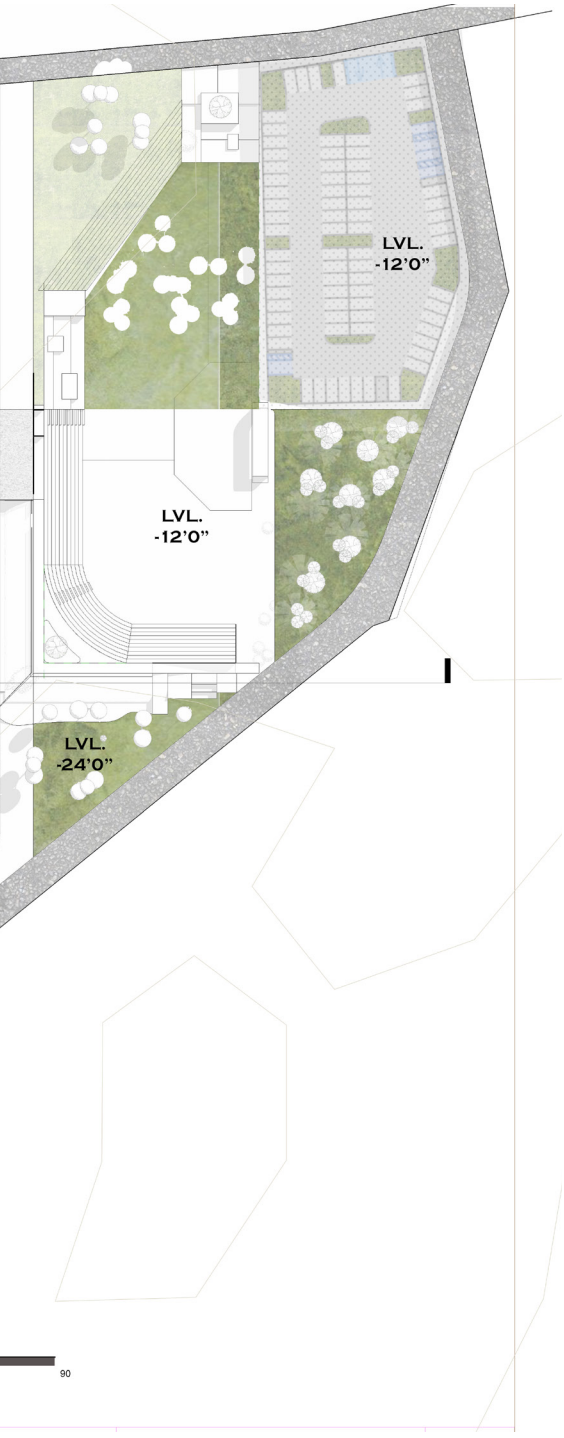
LVL.
-12'0"
LVL.
-12'0"
LVL.
-24'0"

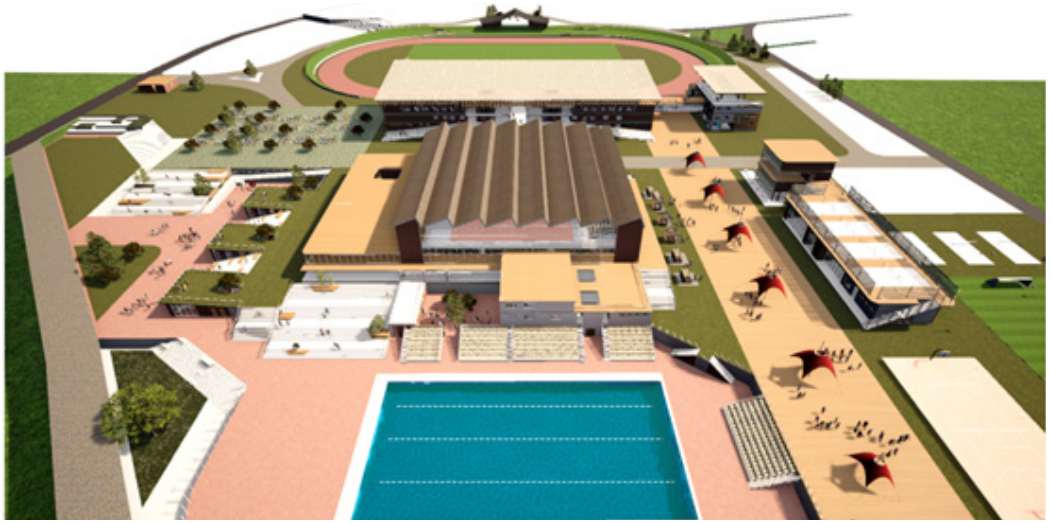

THESIS

SPORTS VENUE

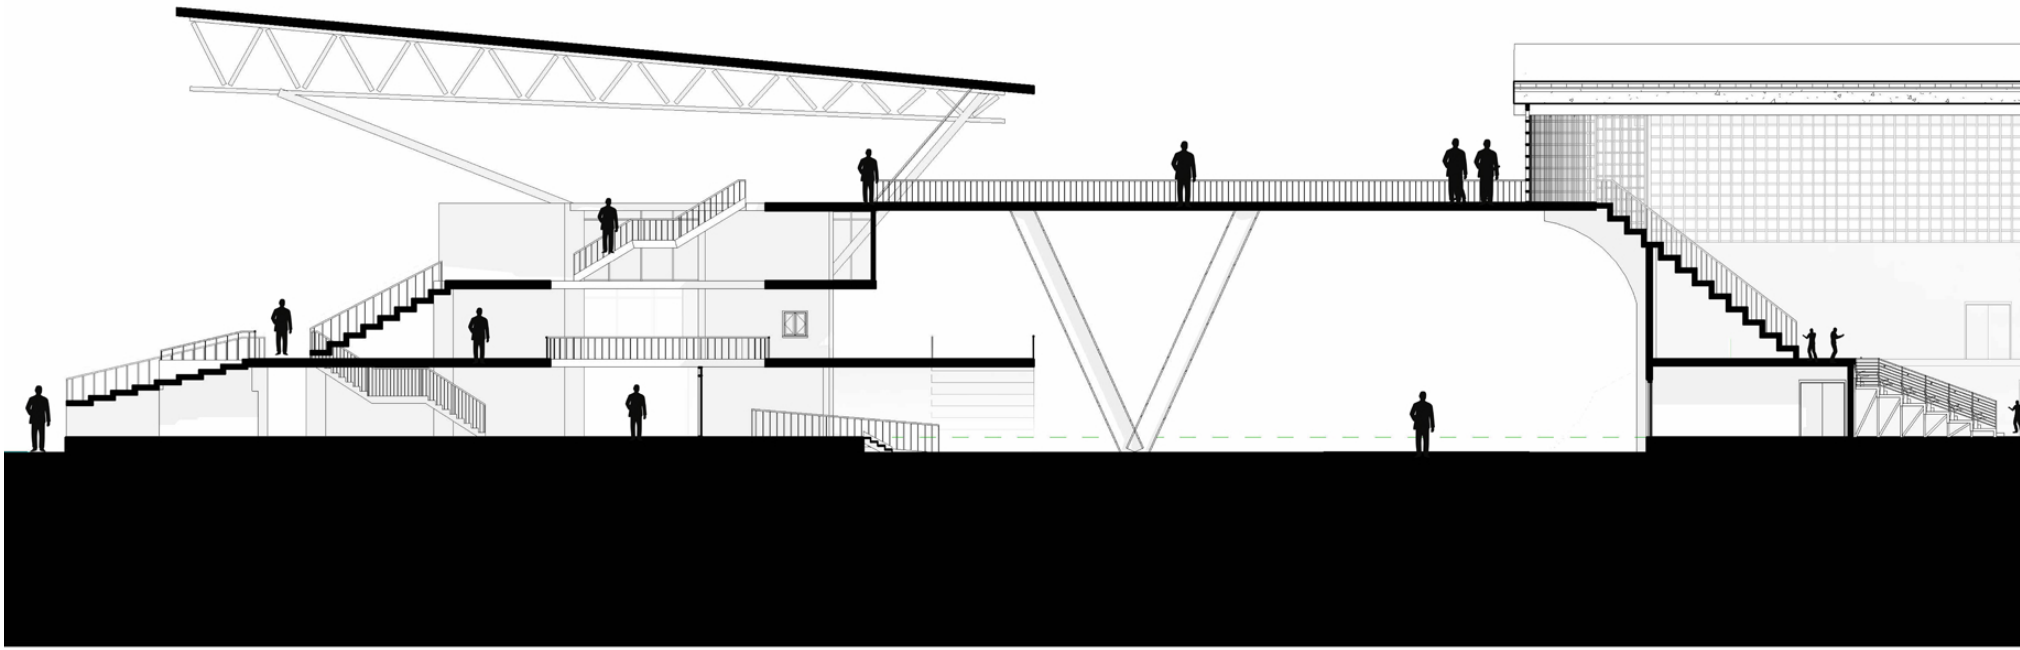

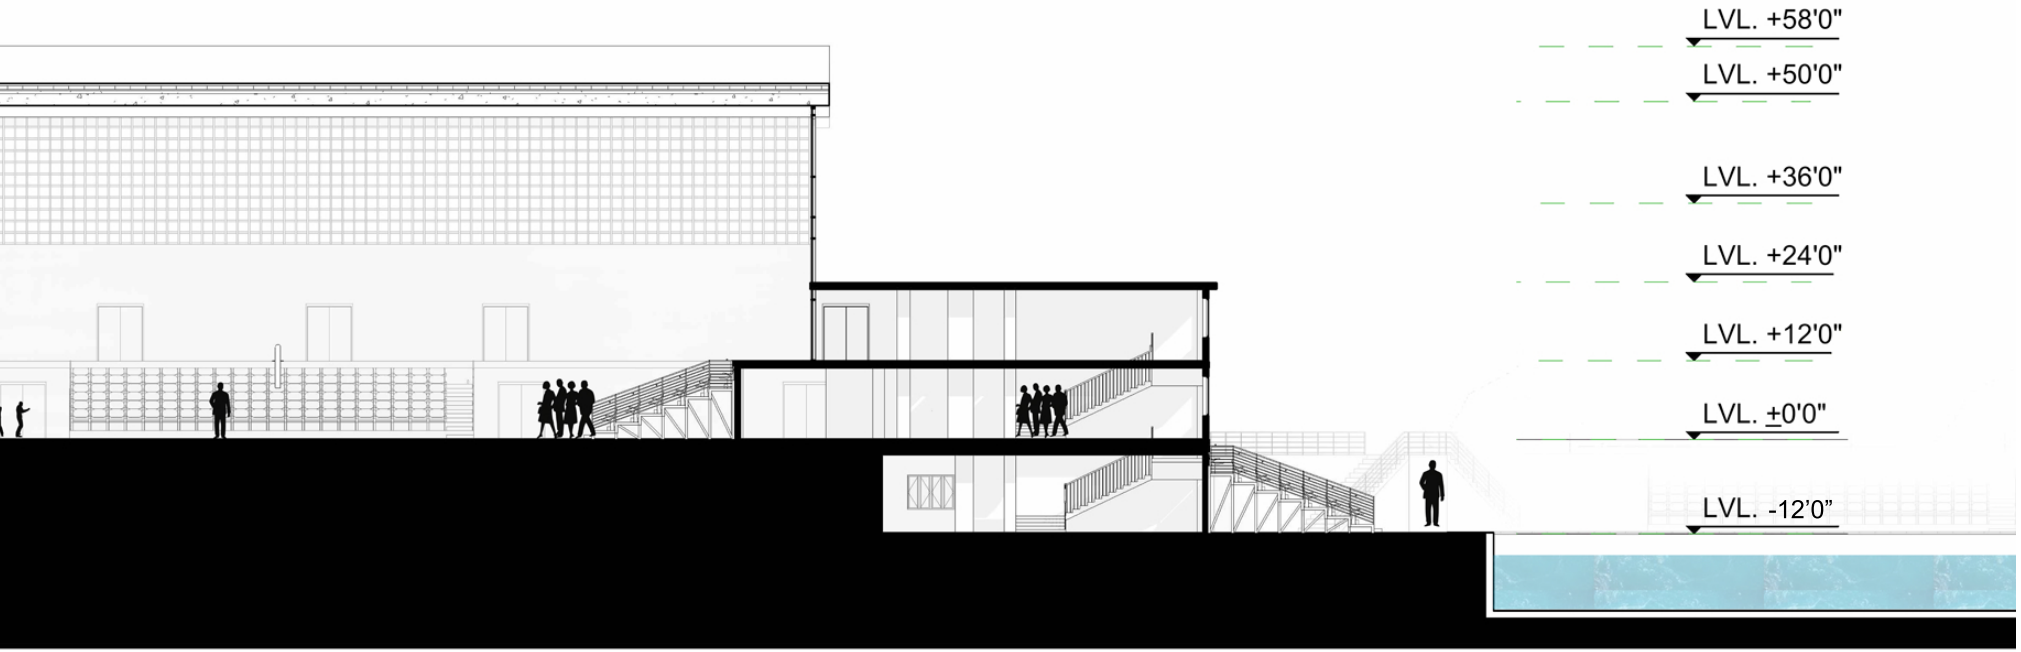
LVL. +58'0"
LVL. +50'0"
LVL. +36'0"
LVL. +24'0"
LVL. +12'0"
LVL. ±0'0"
LVL. -12'0"

THESIS

SPORTS VENUE

INDOOR COMPLEX AND SOUVENIR SHOP

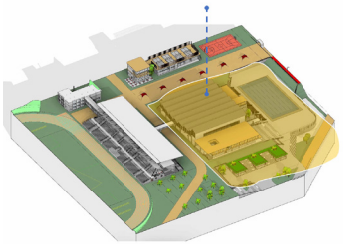

LEGENDS

1. CHANGING ROOM
2. MAT STORAGE
3. STORAGE
4. MALE TOILET
5. FEMALE TOILET
6. VIP LOUNGE
7. PLAYER RESTING AREA
8. LIFT
9. LOBBY
10. RETRACTABLE SEATING
11. PLAYERS MEETING
12. SHOWER & WC
13. INTERACTIVE STEPS
14. 8 LANE SWIMMING POOL
15. NATURAL PARAPET
16. WALKABLE GREEN ROOF
17. PLAZA
18. GARDEN
19. MULTI-SPORT ARENA
20. CORTYARD

INDOOR COMPLEX GROUND FLOOR PLAN

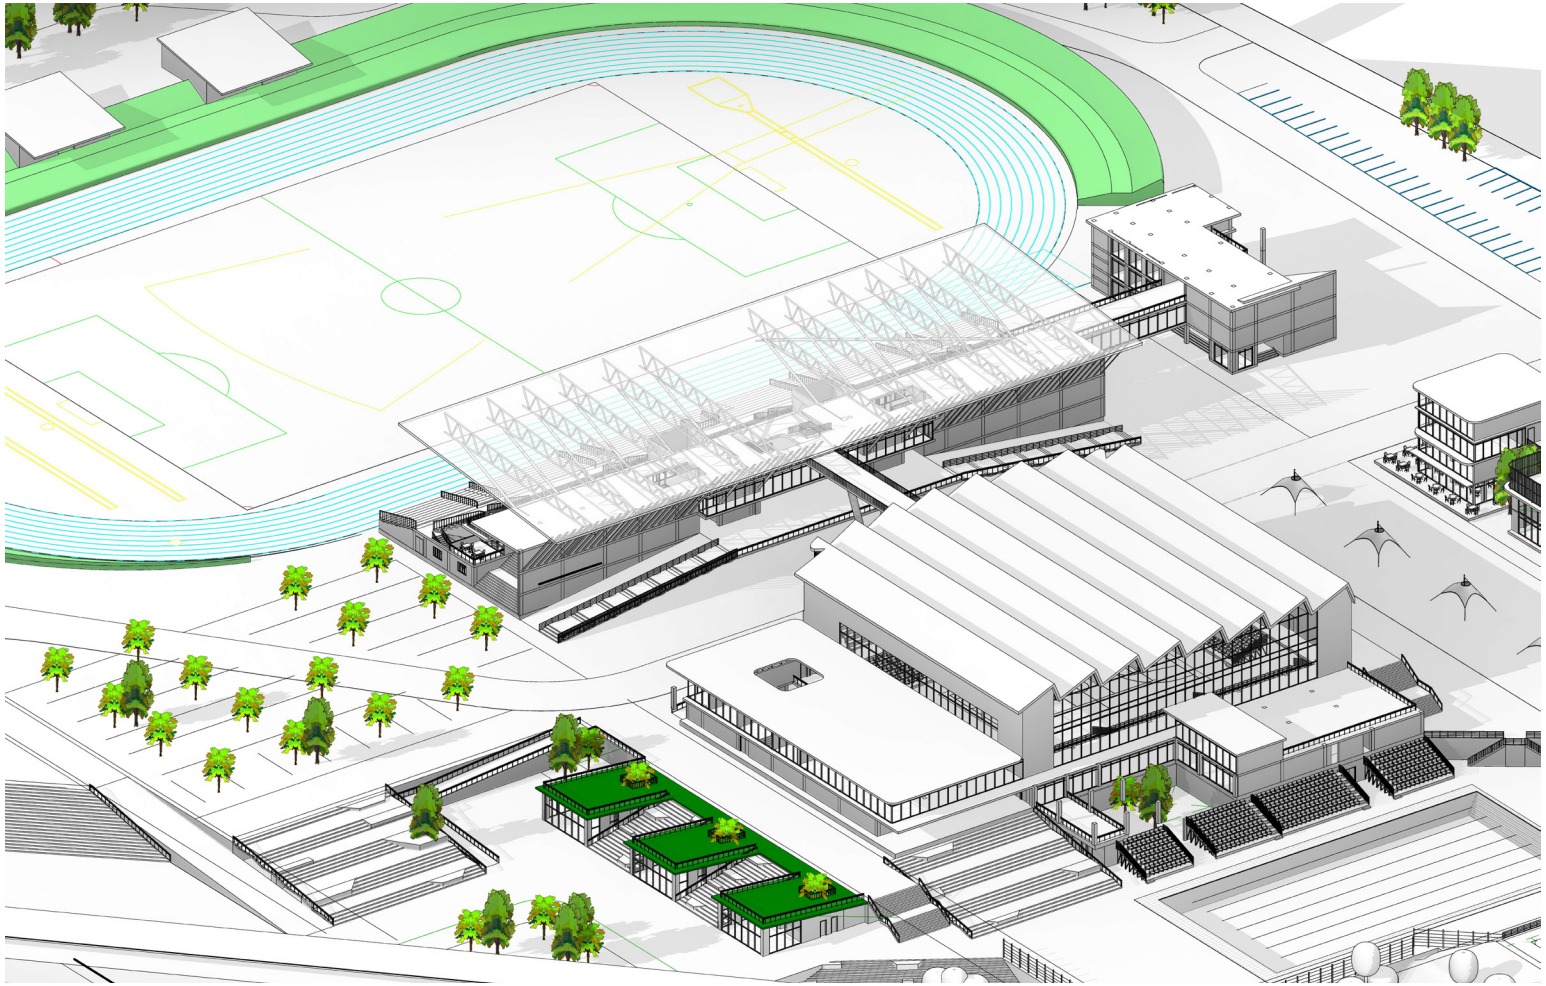

INTERN

Seto Dhoka

Seto dhoka refers to White Entry Gateway. The Gateway is the entrance to the ward 8 linking toward the holiest temple of Nepal - Pashupatinath temple and Boudhanath Stupa.

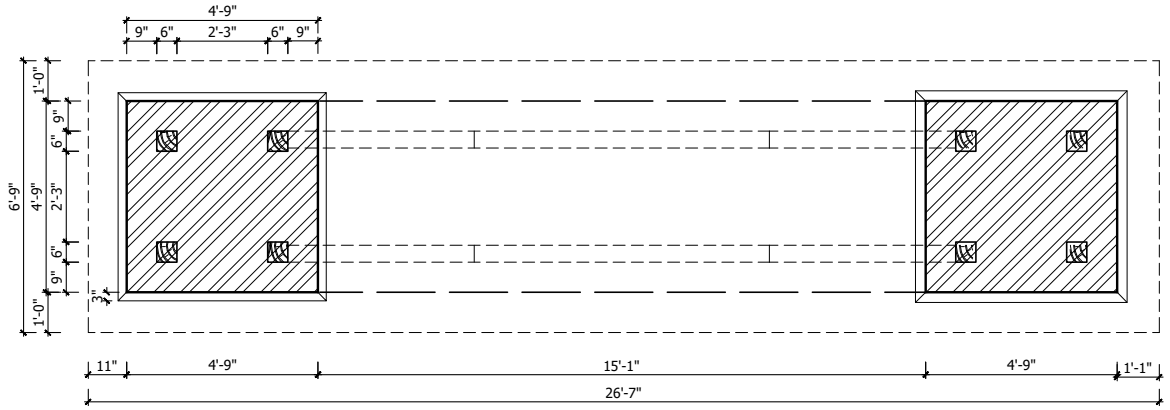

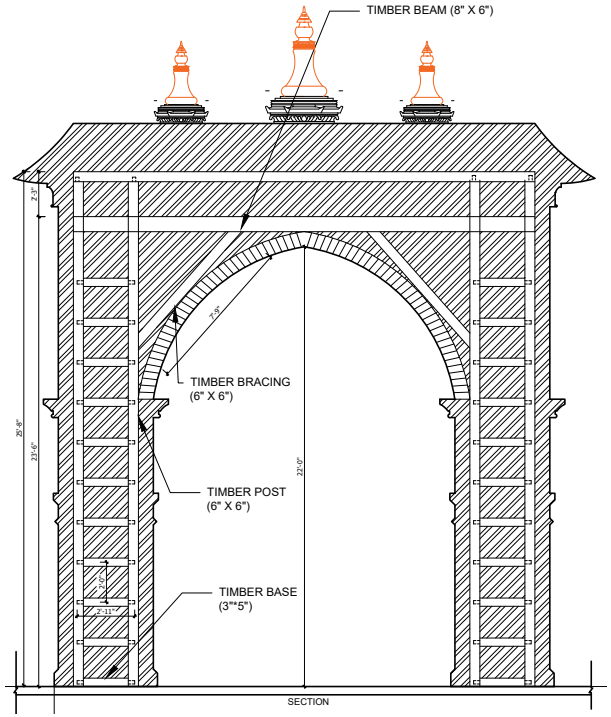

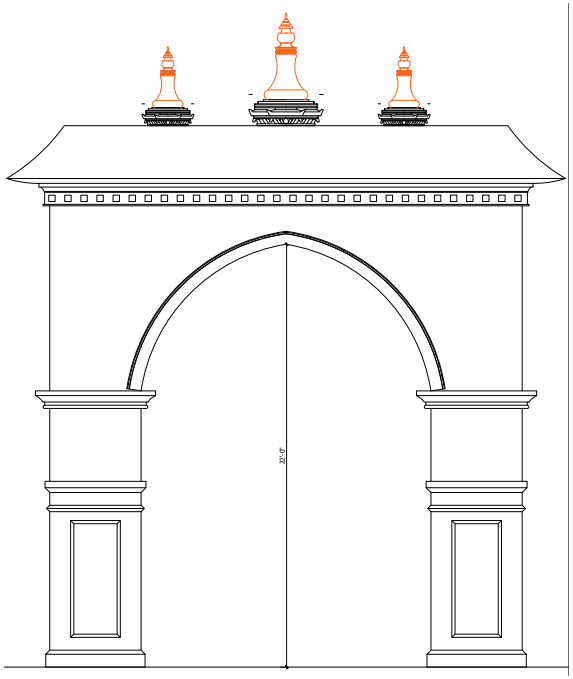

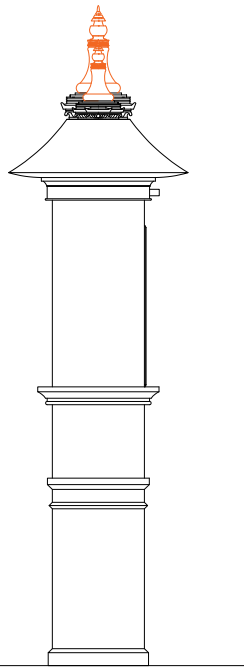

INTERN

Teendhara

Project Teendhara is the conservation and landscape design project. One of the Swornim Yojana project lunched by Kathmandu metropolitan city.
Swornim Yojana covers the conservation of all the Hi-tis (dhunge dhara), dabali (traditional platforms), and various sampadas.

Seating

Temple

Hiti & Garden

TEENDHARA

-CONTRAST BETWEEN WHITE AND ORANGE

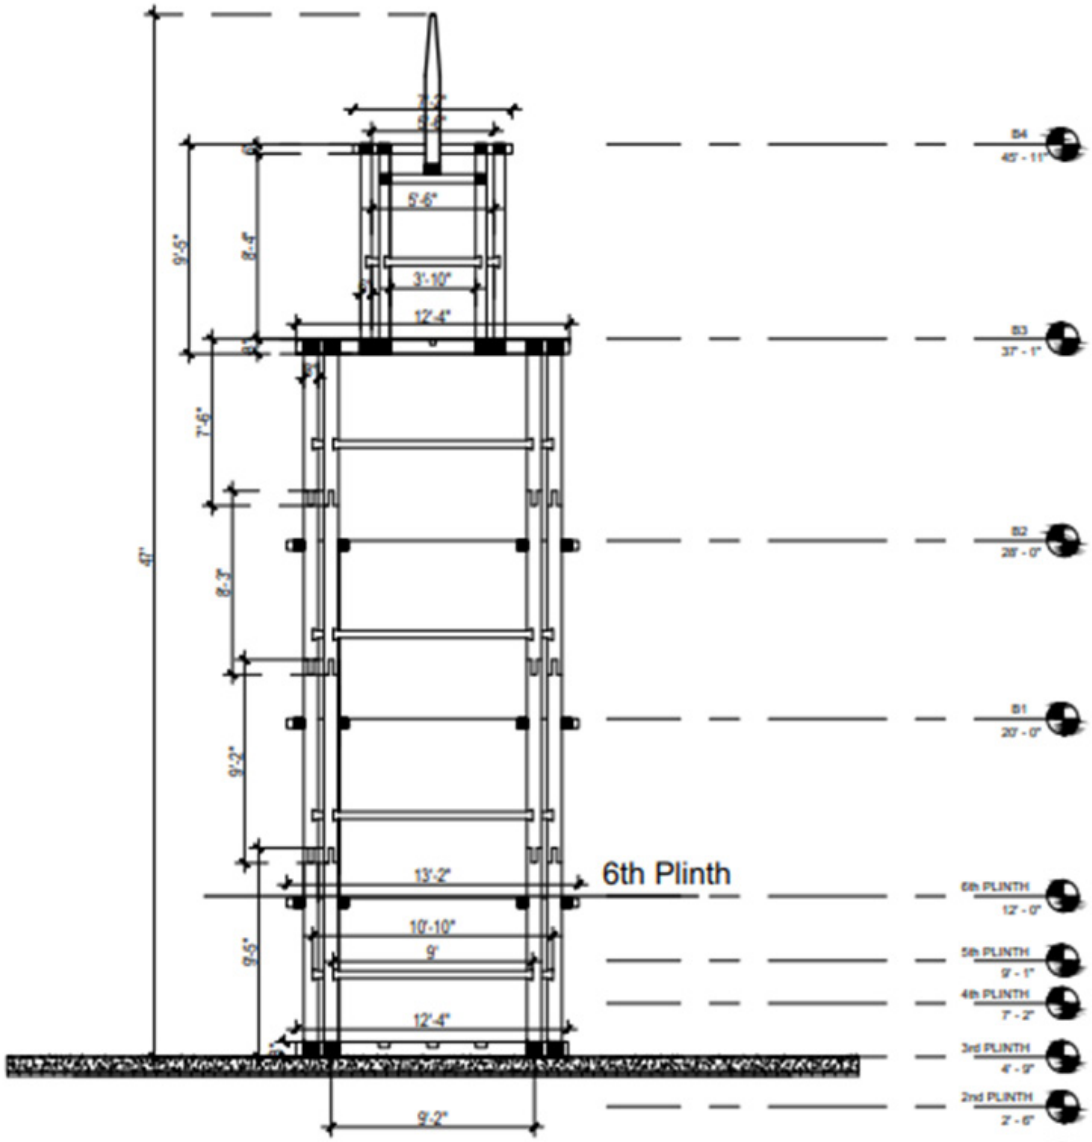

Structural Framing

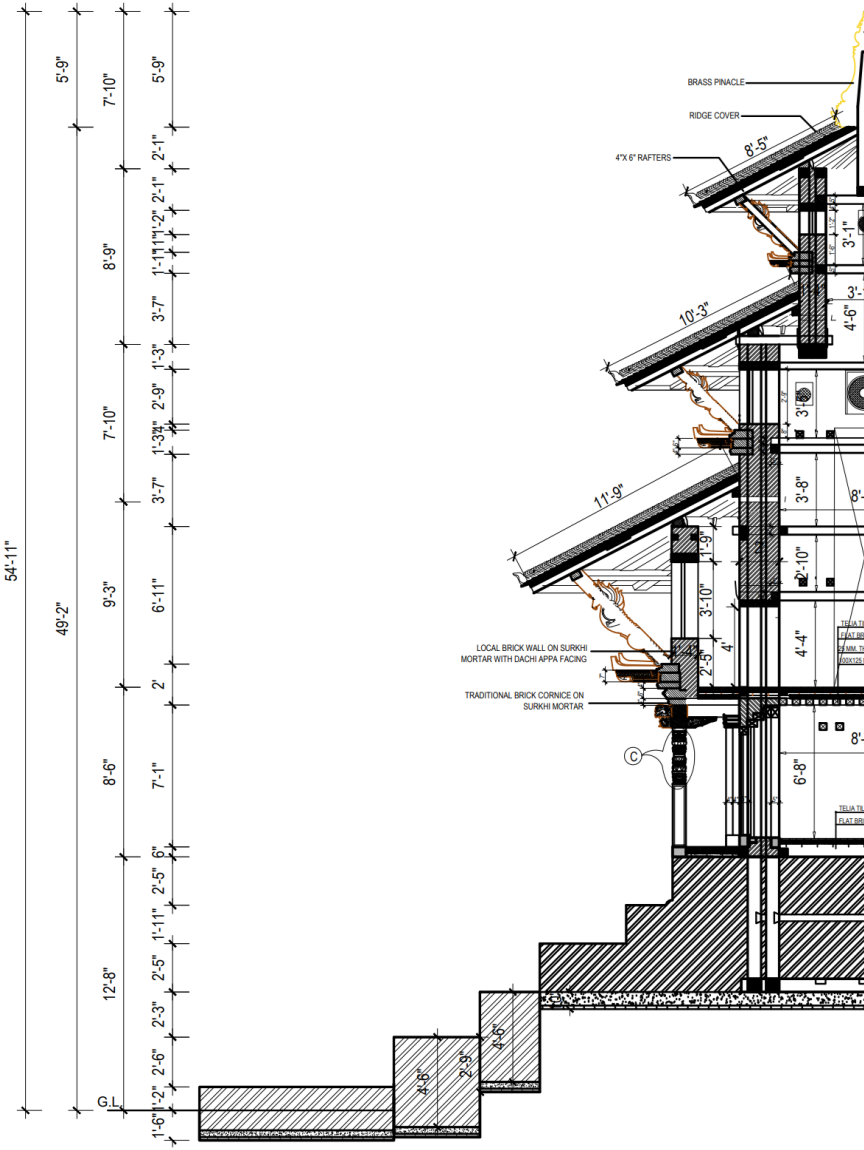

SECTION

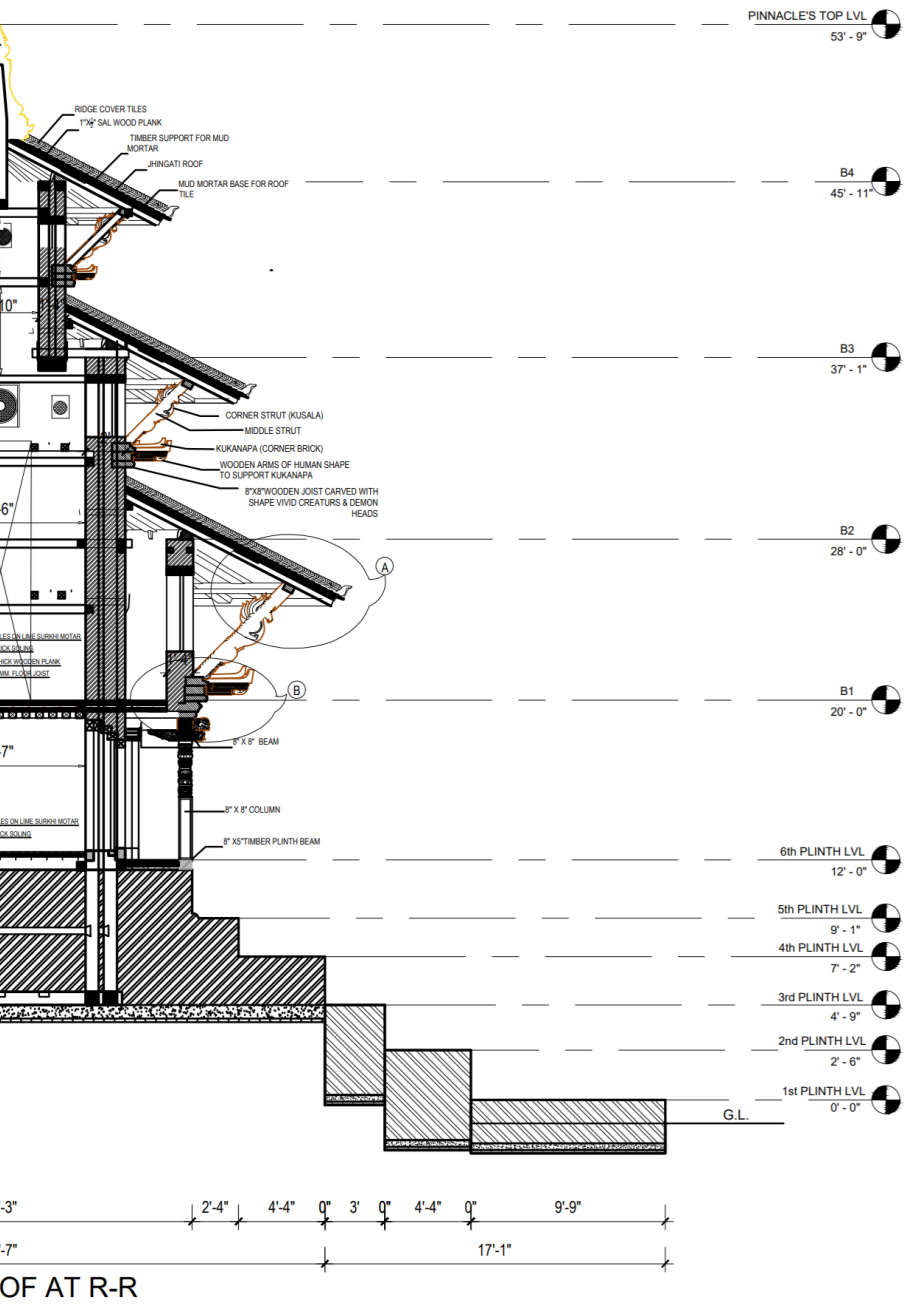

Nau Dega Temple

A Multi-Tiered Pagoda

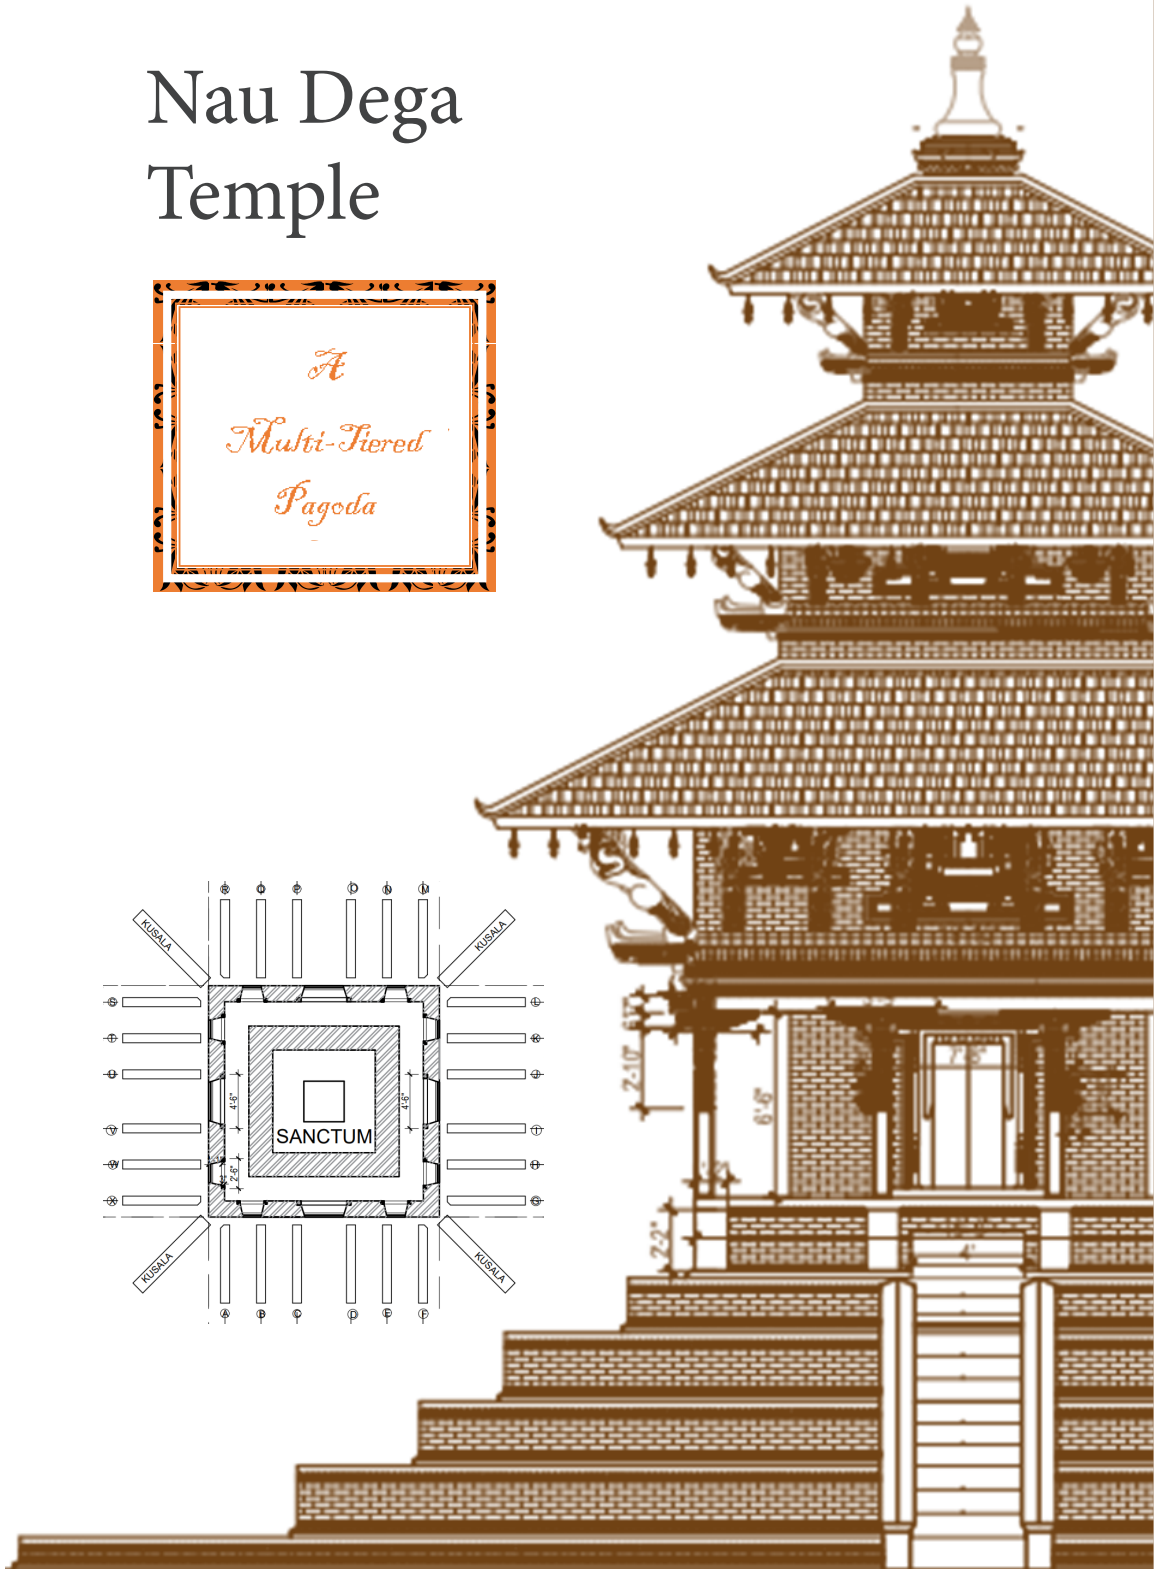

FREELANCE

Vacation house

Vacation with the family are the time to create lasting memories, to laugh, to care and to simple be together.

Residential Design

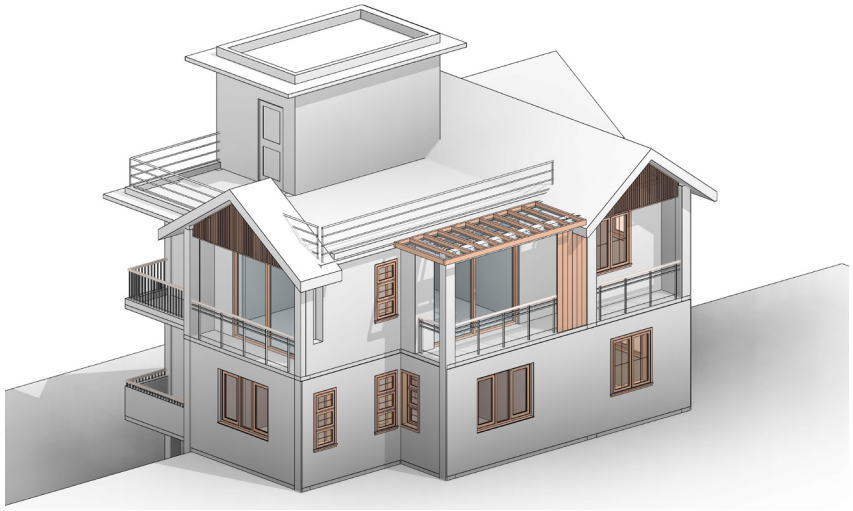

3 Aana house

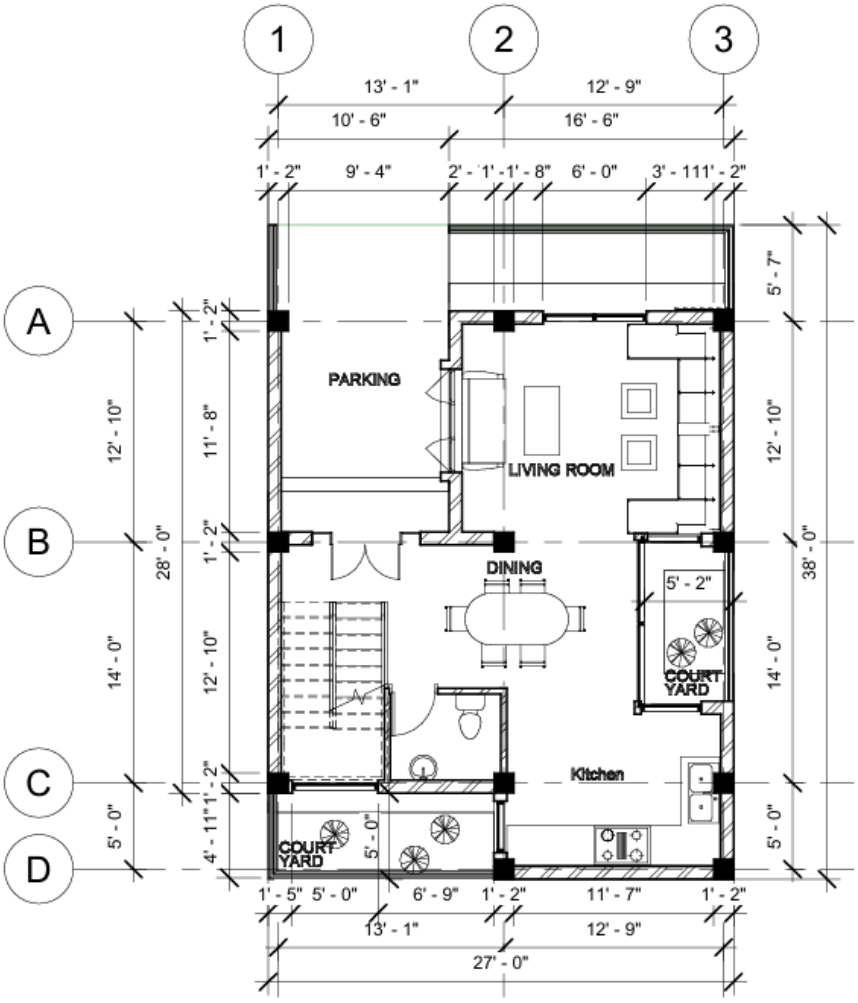

1 GROUND FLOOR
1/8" = 1'-0"

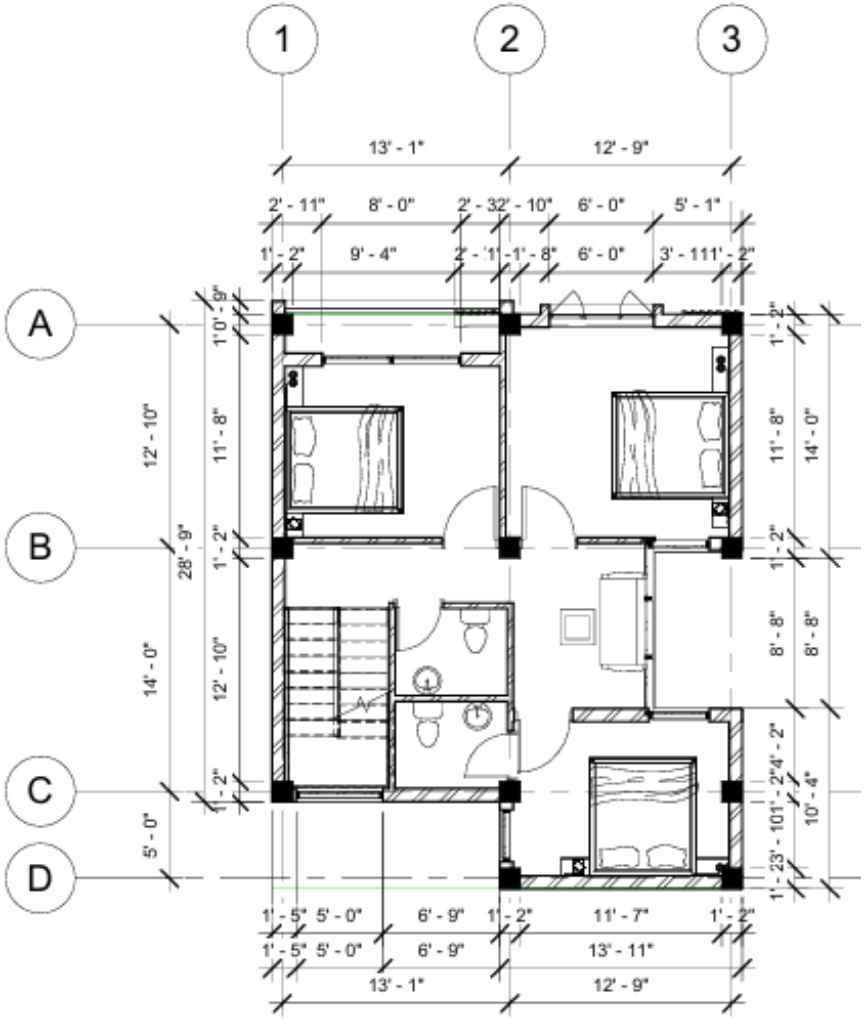

2 FIRST FLOOR
1/8" = 1'-0"

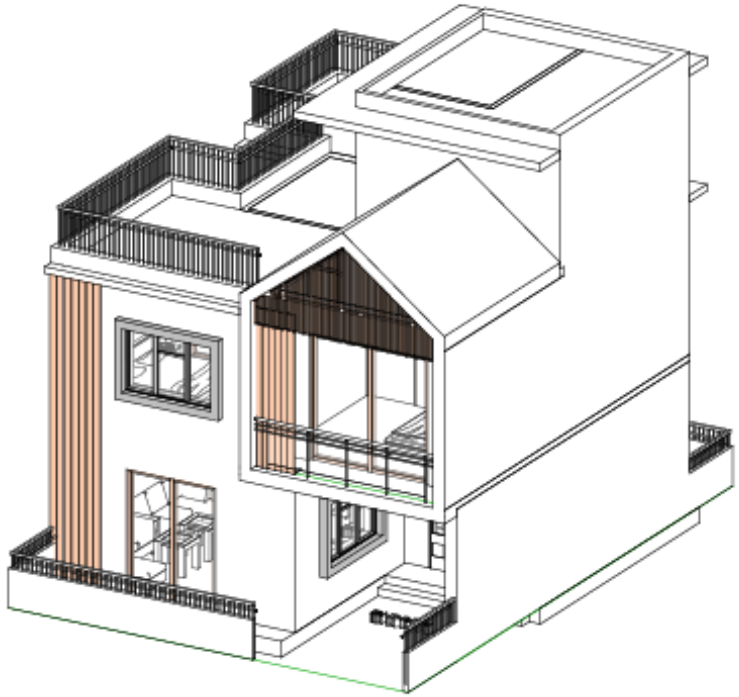

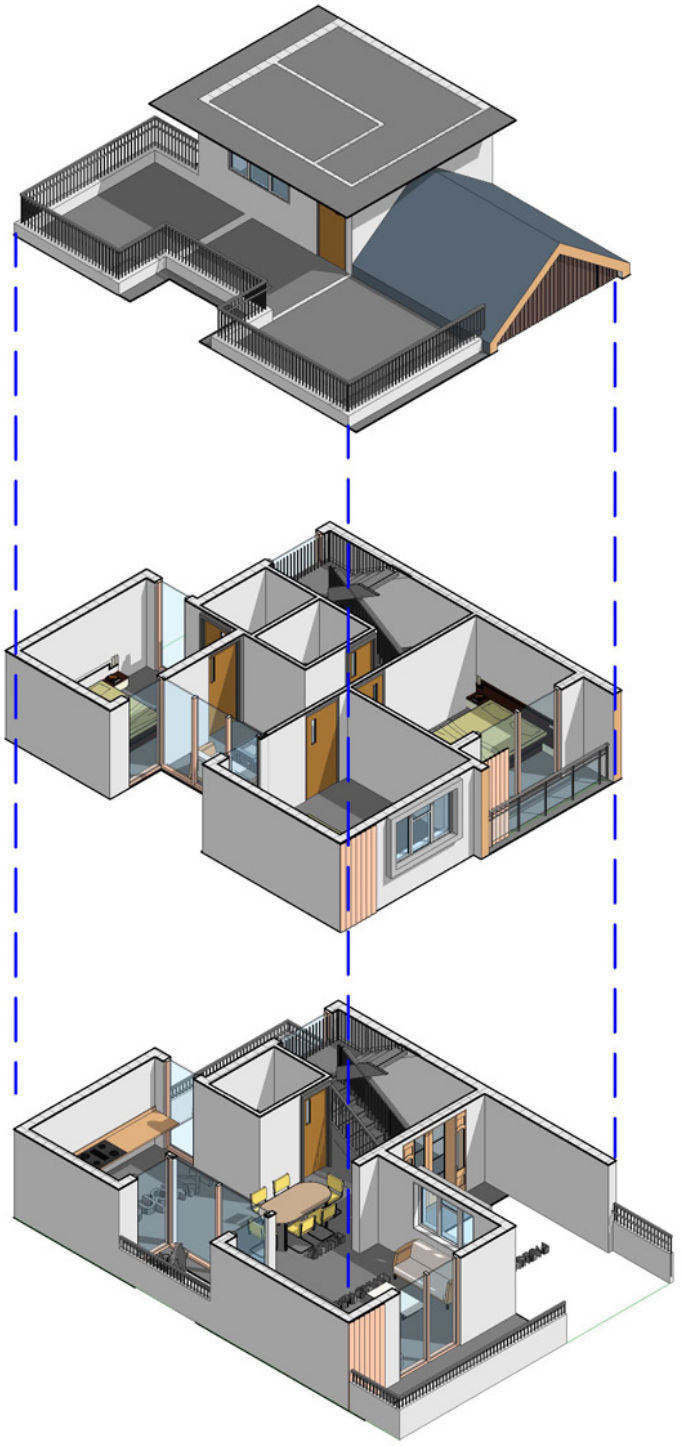

WAMRTH FEELING

Space defining comfort.

RELAXATION

QUICK-
ESCAPE
FROM HUSTLE LIFE

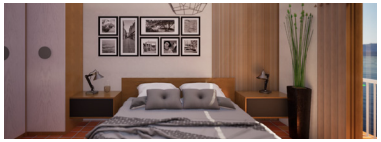

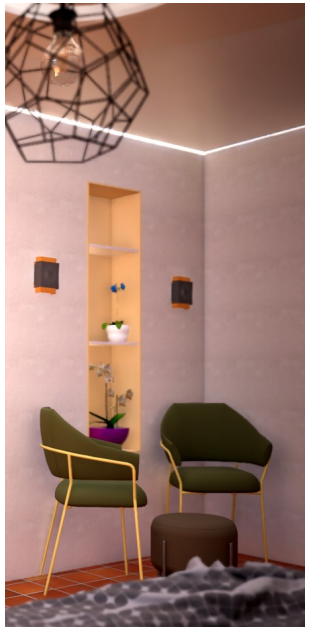

Palette

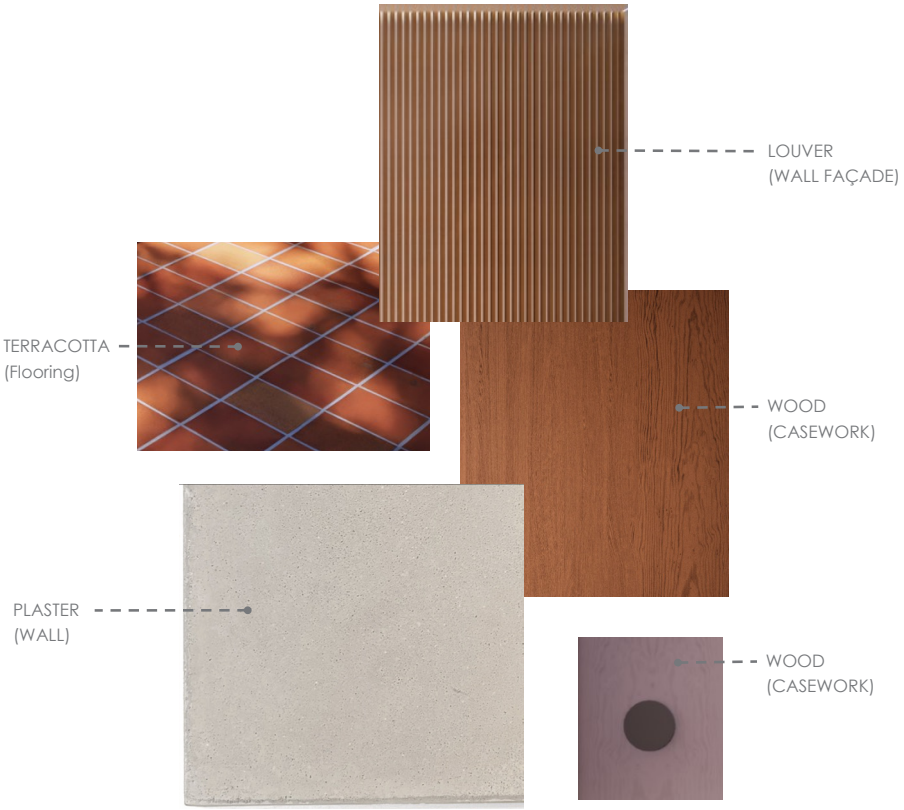

FFE

Double Room

Community Center

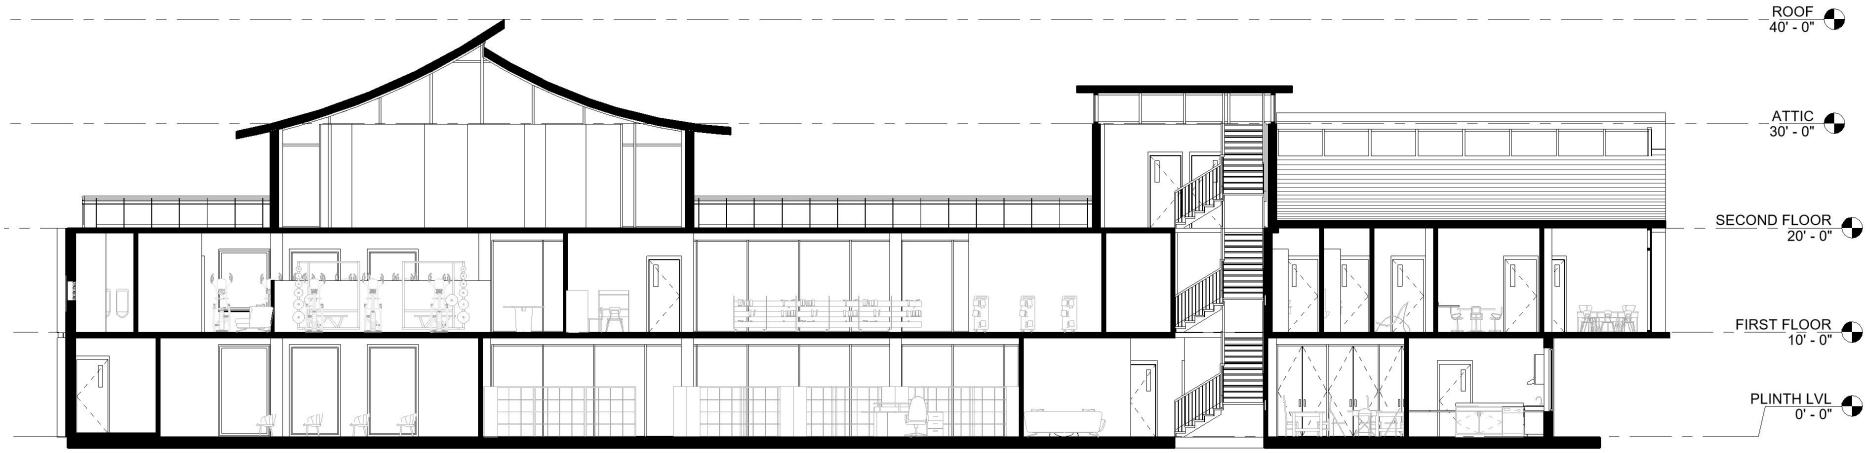

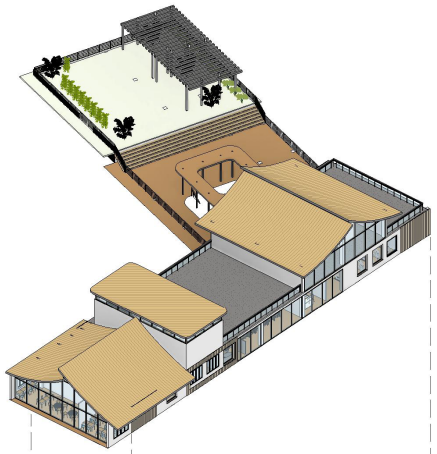

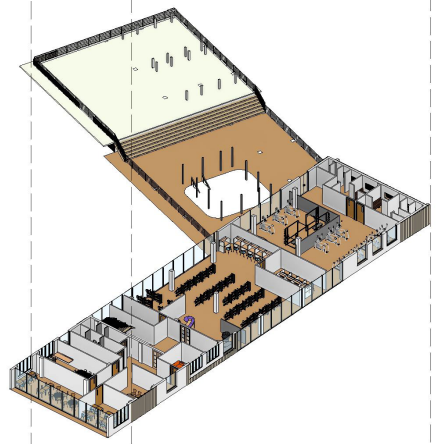

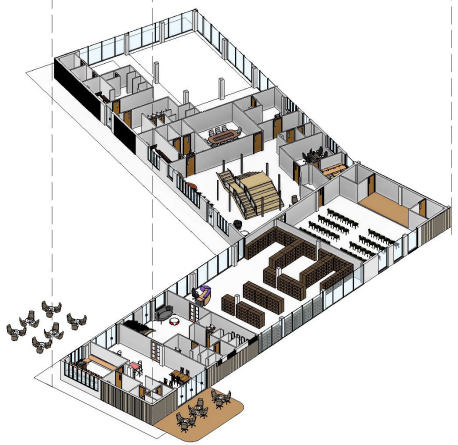

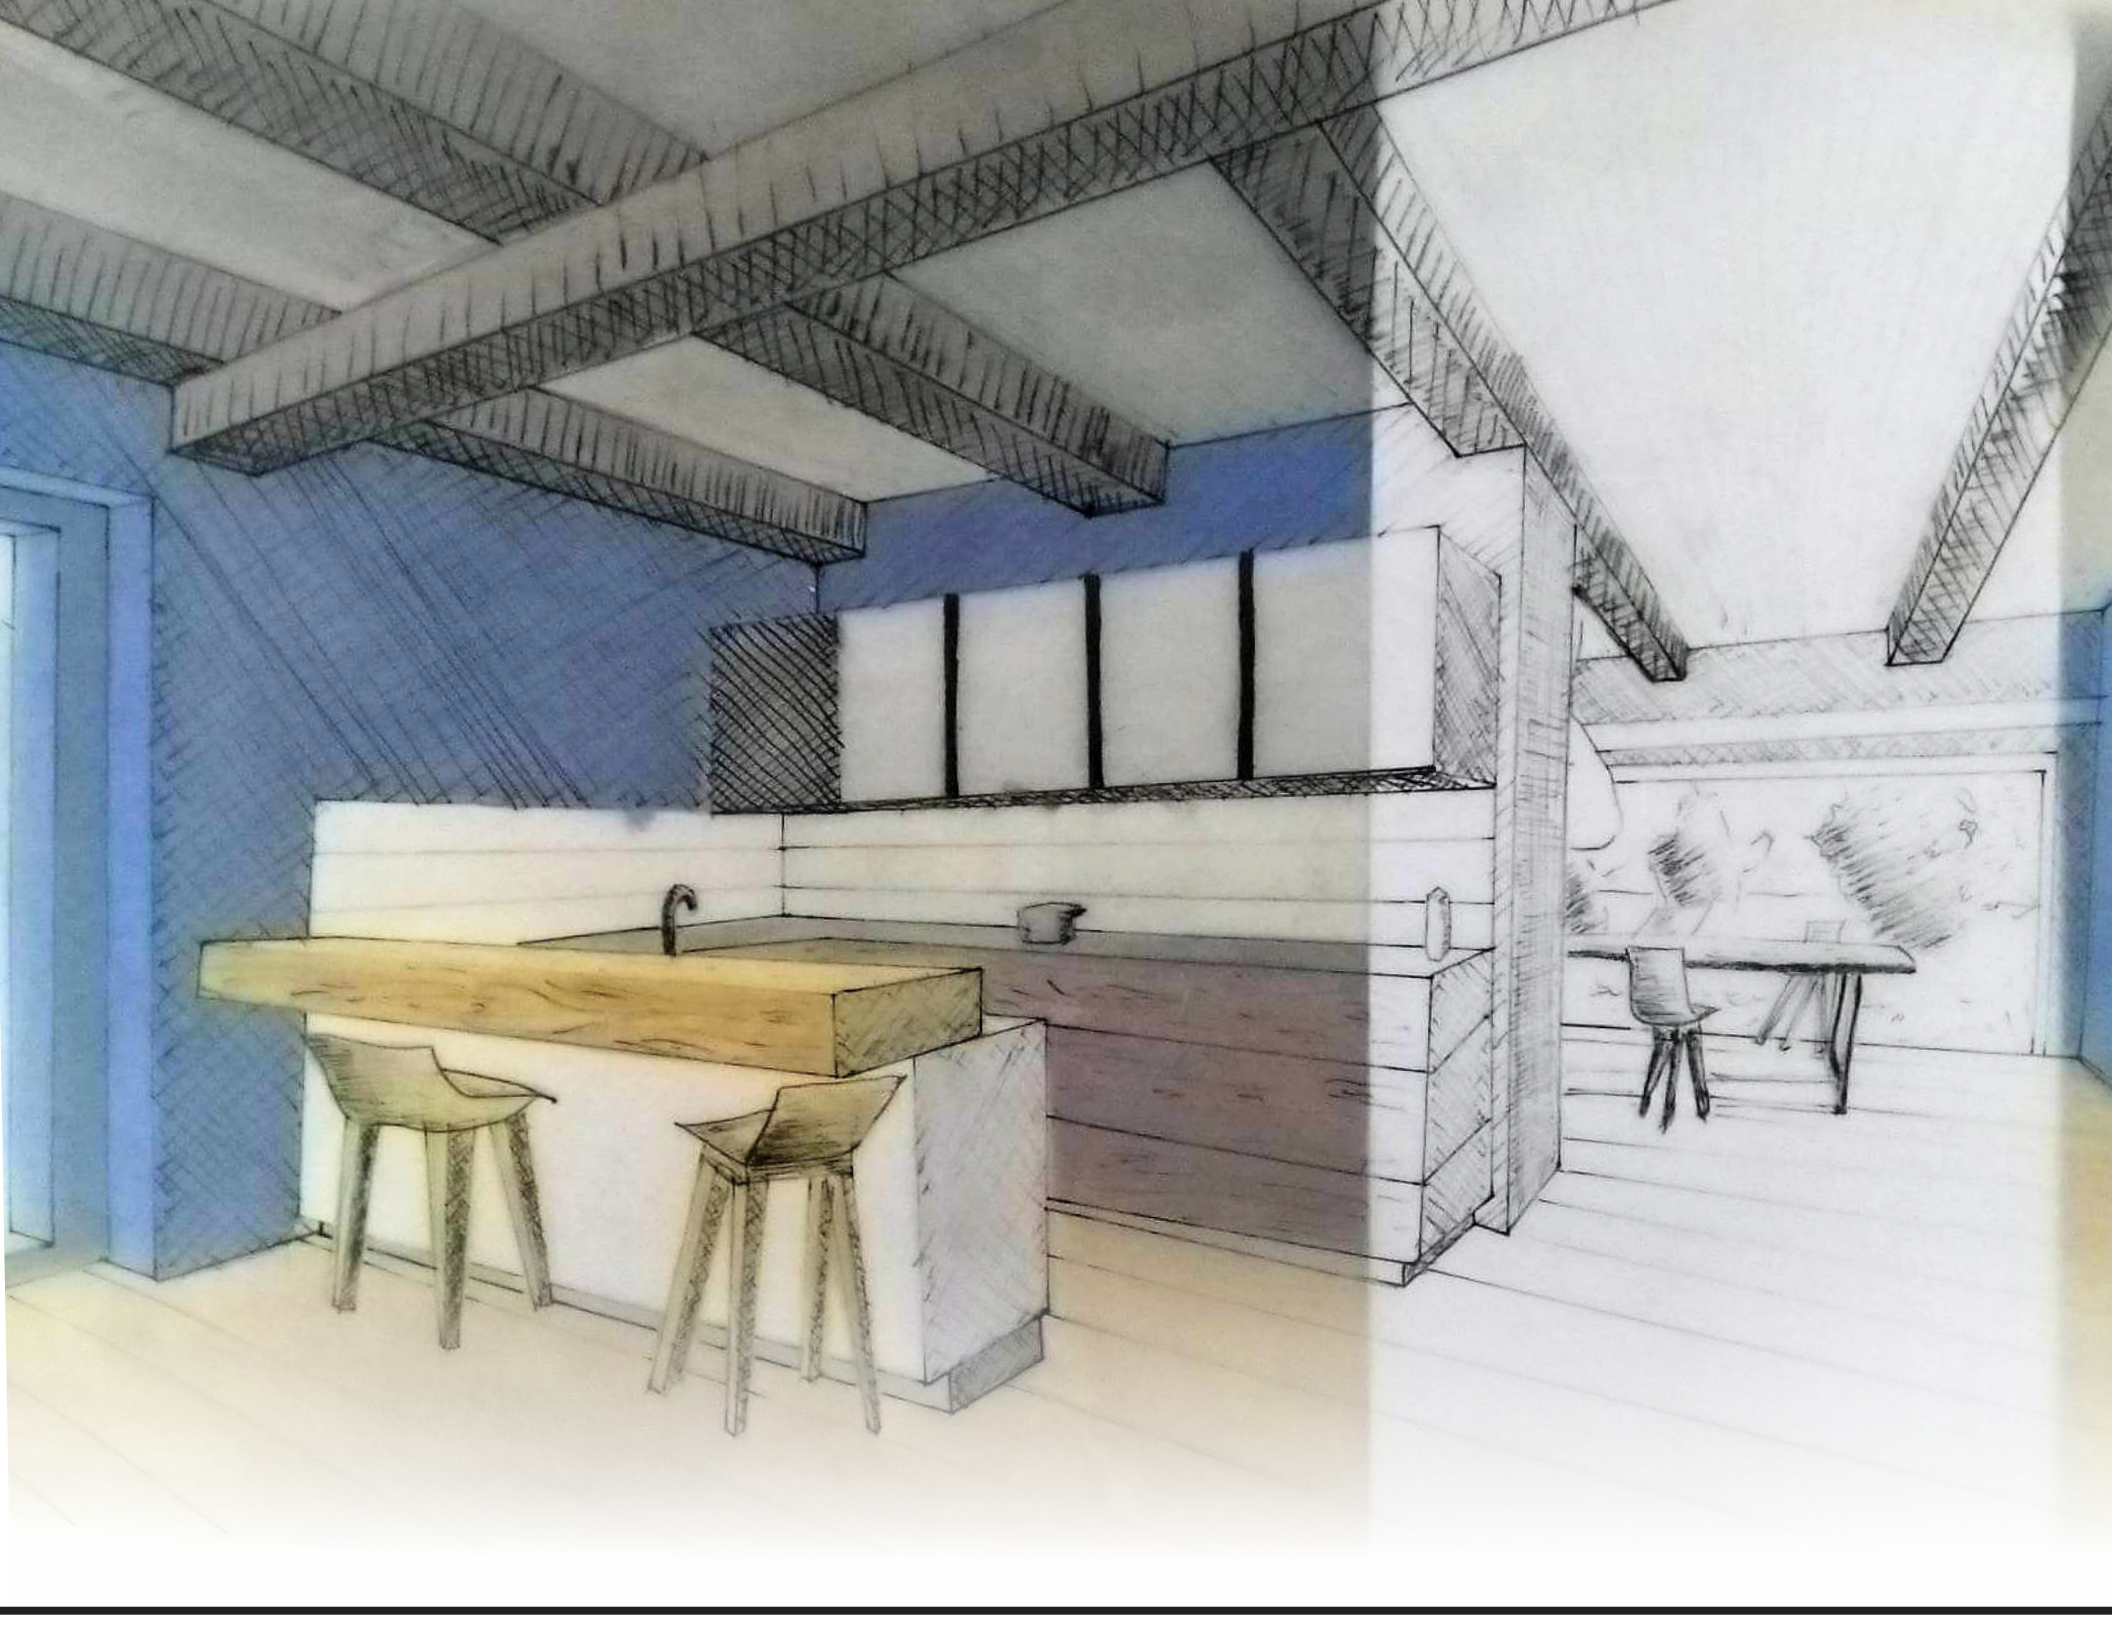

THANK YOU